

Planning Commission Hearing Date: January 6, 2026
Board of Commissioners Hearing Date: January 22, 2026

STAFF ANALYSIS

CASE NO.:	Z-26-1247833	File ID #: 2025-1621
Address:	8277 Norris Lake Way Snellville, GA 30039	Commission District: 5 Super District: 7
Parcel ID(s):	16-228-01-007	
Request:	Rezone property from the R-85 (Residential Medium Lot-85) Zoning District to the RNC (Residential Neighborhood Conservation) Zoning District for the development of up to 214 single-family detached dwellings, which will be Phases 3 and 4 of the adjacent Champions Run Subdivision.	
Property Owner(s):	D.R. Horton, Inc.	
Applicant/Agent:	D.R. Horton c/o Battle Law, P.C.	
Acreage:	113.78 acres	
Existing Land Use:	Vacant	
Adjacent Zoning:	North: R-85 East: R-85 (across Norris Lake Drive) South: RNC West: MZ	
Comprehensive Plan:	Suburban (SUB) <u> X </u> Consistent _____ Inconsistent	

STAFF RECOMMENDATION: TWO-CYCLE DEFERRAL

The subject property, comprising approximately 114 acres according to Tax map records, is currently zoned R-85 (Residential Medium Lot-85) and is located within a Suburban (SUB) Character Area. The subject property is adjacent to properties to its immediate south that were rezoned to RNC and are currently developed or under development as residential subdivisions, comprising Phases 1 and 2 of what is now referred to as “Champion’s Run” (formally known as “Red Stag”). Several public hearings and administrative approvals relevant to the subject property and these adjacent properties are outlined below:

- **Z-18-1235046 (2018):** On September 25, 2018, the Board of Commissioners conditionally approved an application to rezone approximately 122.77 acres (comprising 8657 Pleasant Hill Way and others) from the R-85 Zoning District to the RNC Zoning District in order to construct up to 321 single-family detached dwellings.
- **P-Plat #1243655 (2020):** On June 24, 2020, the Planning Commission approved a Sketch Plat application authorizing the subdivision of the 122.77 acres subject to Z-18-1235046 for the construction of 321 single-family detached dwellings.
- **Z-20-1244113 (2020):** An application was submitted (concurrently with LP-20-1244114) to rezone the property designated as 8400 Pleasant Hill Way (south of the subject property) from the R-85 Zoning District to the RNC Zoning District to construct up to 36 single-family detached dwellings. On September 24, 2020, the Board of Commissioners granted a “Withdrawal without Prejudice” of this application.
- **LP-20-1244114 (2020):** An application was submitted (concurrently with Z-20-1244113) for a Land Use Map Amendment to change the future land use designation of 8400 Pleasant Hill Way from Conservation Open Space (COS) to Suburban (SUB). On September 24, 2020, the Board of Commissioners approved this request.

- **#1243986 (2021):** A Land Development Permit (LDP) application was approved by the County to allow for site improvements on the eastern portion of properties (8657 Pleasant Hill Way and others) rezoned per Z-18-1235046, allowing for the construction of 134 single-family detached dwellings. This LDP comprised Phase 1 of development within “Champion’s Run”.
- **P-Plat #1246252 - Champion’s Run Phase 2 R85 (2025):** On April 23, 2025, the Planning Commission approved a Sketch Plat application authorizing the subdivision of 8400 Pleasant Hill Way to construct up to 20 single-family detached dwellings. This was heard concurrently with P-Plat #1246254 (see below).
- **P-Plat #1246254 - Champion’s Run Phase 2 RNC (2025):** On April 23, 2025, the Planning Commission approved a Sketch Plat application authorizing the subdivision of 8682 Pleasant Hill Road to construct up to 176 single-family detached dwellings. This was heard concurrently with P-Plat #1246252. The property designated as 8682 Pleasant Hill Road comprised the remainder of the original 122.77 acres rezoned as part of Z-18-1235046, and as such, was subject to its conditions, whereas the property designated as 8400 Pleasant Hill Way was/is not subject to any conditions of zoning. In order to be developed under one LDP, one or both properties would have needed to be rezoned (or gone through a major modification process) so that both properties would have shared the same zoning designation and conditions. This is in part due to the permitting process; multiple properties would need to go through a lot combination prior to being redivided. While the R-85 and RNC zoned development sites together comprise “Phase 2” of “Champion’s Run”, they are viewed as two (2) separate subdivisions from a development perspective.
- **#1247818 and #1247819 - Champion’s Run Phase 2 R85 and RNC (2025):** At the time of this analysis, LDP’s are under review for the R85- and RNC-zoned properties but have yet to have received official County approval.

The applicant, D.R. Horton c/o Battle Law, P.C., is seeking to rezone the subject property from the R-85 Zoning District to the RNC Zoning District to allow for the development of a subdivision with up to 214 single-family detached dwellings, comprising Phases 3 and 4 of the larger “Champion’s Run” development. Combined, Phases 1-4 would comprise up to 587 dwelling units at a density of approximately 2.37 units per acre. The proposed Phases 3 and 4 comply with all requirements of the RNC district including but not limited to open space, building setbacks, and parking requirements. Furthermore, the rezoning request is consistent with the RNC zoning pattern and density to the south.

Although a traffic study appears to have been provided, the proposal of additional units warrants an additional study. The Atlanta Regional Commission (ARC) has established a review process for “large-scale and/or specific type of development that is likely to generate impacts beyond the boundaries of the host local government in which it is located”, referred to as a Development of Regional Impact (DRI) study. A DRI study for housing is dependent on the number of units proposed. Given the combined nature of the development (at over 500 units in total), plus the subject property’s proximity to another large-scale development that recently involved a DRI Study (Creekside Village/DRI #4478), a new DRI study was deemed to be required by the ARC for “Champion’s Run”.

At the time of this analysis, this DRI study (DRI #4578) is ongoing. **As a result of conversations with the ARC and the applicant, the Planning and Sustainability Department recommends a *Two-Cycle Deferral to the May 2026 zoning agenda* of this application request to allow sufficient time for procedural requirements to be followed and for additional changes to the proposal that may result.**



LETTER OF UNDERSTANDING

December 4, 2025

Bobby Watkins
LJA
19 E. Chandler
Winder, GA 30680

RE: **Champion's Run (DRI#: 4578)**

Dear Bobby Watkins:

The purpose of this Letter of Understanding is to document the discussions during the Methodology Meeting held virtually on November 10th, 2025 regarding the **Champion's Run** Development of Regional Impact (DRI). The *GRTA DRI Review Procedures*, as well as the inputs and parameters documented in this Letter of Understanding and the revised Methodology Meeting Packet, shall be adhered to in preparing the GRTA required Transportation Study.

PROJECT OVERVIEW

- The proposed site is located at the intersection of Pleasant Hill Road and Norris Lake Drive in DeKalb County. The site's coordinates are 33.741881, -84.038908.
- The proposed development includes 567 units of single-family detached housing.
- The projected build-out is three phases to be completed by 2029. Phase 1 is to be completed by 2025, Phase 2 by 2027, and Phase 3 by 2029.
- The proposed development includes 4 site accesses along:
 1. Pleasant Hill Road (Access Point #1)
 2. Norris Lake Drive (Access Point #2)
 3. Norris Lake Drive (Access Point #3)
 4. Rolling Stone Drive (Access Point #4)
- The DRI trigger for this development is a rezoning.
- The vehicular trip generation is estimated to be 5,372 net daily trips based on the *ITE Trip Generation Manual 12th edition*.
- The applicant is applying for approval under GRTA's non-expedited Traffic Impact Study review process.

STUDY NETWORK

1. Pleasant Hill Road & Norris Lake Drive.
2. Pleasant Hill Road & Bonds Lake Road.
3. Pleasant Hill Road & Sierra Passage Road.
4. Pleasant Hill Road & Union Grove Road.
5. Pleasant Hill Road & Bethel Road.
6. Norris Lake Drive & Norris Lake Road.
7. SR 124 & Pleasant Hill Road.
8. SR 124 & Norris Lake Road.
9. Pleasant Hill Road (Access Point #1).
10. Norris Lake Drive (Access Point #2).
11. Norris Lake Drive (Access Point #3).
12. Rolling Stone Drive (Access Point #4).

METHODOLOGY MEETING PACKET INPUTS & PARAMETERS

- The Site Plan shall meet all the applicable requirements in Section 7.1 of the *GRTA DRI Review Procedures*.
- All Study Network intersections shall be analyzed during the AM and PM peak hours for (1) existing conditions, (2) future “no-build” conditions, and (3) future “build” conditions as specified in the *GRTA DRI Review Procedures*.
- This DRI shall be modeled and reviewed in three phases to be completed by 2025, 2027, and 2029.
- The Level of Service (LOS) standard for all analysis shall be LOS D unless specified otherwise in Section 3.2.2.1. For example, a LOS E standard is allowed if the existing LOS for the intersection or approach is a LOS F.
- Default values should not be assumed in the traffic modeling. Existing conditions shall be taken into account as required in Section 3.2.2.
- The trip generation calculations in the revised Methodology Meeting Packet shall be used in the Transportation Study. Mixed-use, Alternative Mode, and pass-by reductions are not allowed for this site.
- The trip assignment approach in the revised Methodology Meeting Packet shall be utilized for all Study Network intersection movements.
- The applicant shall research TIP, STIP, RTP and GDOT’s construction work program, as well as any local government and transit operator plans (SPLOST, CIP, etc.), to determine the open date, sponsor, cost of the project, funding source(s), for future roadway projects in the project vicinity. Programmed transportation projects anticipated to open on or before the Build Out year of the DRI Project shall be modeled as completed in the No-Build and Build conditions unless approved otherwise.
- A 1.0% annual traffic Background Growth Rate shall be used for all roadways. The Applicant will consider the following DRIs in the analysis:
 1. #4478 Creekside Village
- Capacity analysis shall be based on turning movement counts collected not more than 12-months prior to the date of the actual DRI submittal to GRTA, unless specified otherwise. As specified in Section 2.3, turning movement counts shall be collected while local schools are in session, on a Tuesday, Wednesday or Thursday (unless approved otherwise) and not during holiday periods (weeks of July 4th, Thanksgiving and +/- 5 days of Christmas).
- If the *GRTA DRI Review Procedures* requires an Enhanced Focus Area for Heavy Vehicles or an Enhanced Focus Area for Dense Urban Environments, the Transportation Study shall incorporate the inputs and parameters agreed to at the Methodology Meeting and documented in the revised Methodology Meeting Packet. These inputs may include a Heavy Vehicle modeling percentages, a Heavy Vehicle route map, a pedestrian crosswalk delay adjustment and a bus blockage adjustment factor.

ADDITIONAL REQUIREMENTS

All applicable requirements of the *GRTA DRI Review Procedures* must be met for the Transportation Study to be considered complete. The *GRTA DRI Review Procedures* are located on GRTA’s DRI website: <https://www.srta.ga.gov/programs-projects/dev-of-regional-impact/> Contact GRTA staff if you have any questions on these requirements.

The Transportation Study shall also include as attachments the native LOS modeling file (i.e., Synchro modeling files) as well as the modeling reports (PDFs) for all Study Network intersections for the Existing, No-Build and Build conditions for all phases. The PDF reports shall be numbered (in page headers) and organized in order according to the Study Network numbering sequence in this Letter of Understanding. The reports shall also be organized in the following sequence: *Existing condition AM, Existing condition PM, No-build condition AM, No-Build condition PM, Build condition AM, Build condition PM*. If improvements are modeled, those PDFs shall be labeled as such and follow the appropriate condition’s applicable peak period.

The Transportation Study appendices shall also include all turning movement count data, regardless of if using historic data or newly collected turning movement counts.

When documenting any Queue Length impacts required in Section 3.2.3.6, the TIS Executive Summary shall also note any individual *movements* not meeting the LOS standard where the DRI Project adds trips in the Build condition and exceeds available storage capacity for that movement.

When identifying mitigations in the existing, no-build and build conditions, the mitigations identified in preceding conditions shall not be modeled as complete when conducting the LOS analysis. The same mitigation may still be proposed as mitigation in the subsequent condition but it shall not be included as completed in the default analysis. For example, a turn lane may be identified as a needed improvement in the no-build condition. The turn lane should not be modeled as completed in the build condition. The turn lane should only be modeled as complete in the no-build with improvements condition and the build with improvements condition.

DRI REVIEW PACKAGE SUBMITTAL

GRTA will begin reviewing the DRI once the DRI Review Package is submitted and deemed complete. The DRI Review Package includes: the permitting Local Government inputting both Department of Community Affairs (DCA) forms into the DCA DRI website; and the **Traffic Engineer submittal of the GRTA Transportation Study (including LOS appendices, traffic count data and any other required attachments) and Site Plan to GRTA staff and ALL stakeholders included in the CC list of this Letter of Understanding.**

All DRI Review Packages shall be submitted electronically via email to all stakeholders in the CC list of the Letter of Understanding. If the DRI Review Package total file size is greater than 10 MB, the DRI Review Package shall be submitted via email with a FTP link provided for downloading the files.

Please contact me if you have any questions about the Letter of Understanding or the *GRTA DRI Review Procedures*.

Sincerely,

Graham Foster
Transportation Program Manager

Cc:

Zane Grennell, DCA
Rachel Bowdler, SRTA/GRTA
Donald Shockey, ARC
Aprell King, DeKalb County
Tony Guilford, DeKalb County
Rashad Wise, DeKalb County
LaShawn Gardiner, Rockdale County
Denise Tugman, Rockdale County
Felleshia Blair, City of Stonecrest
Shawanna Qawiy, City of Stonecrest
Paul DeNard, GDOT
Megan Wilson, GDOT

Brendon Rush, MARTA
Karin Smoot, MARTA
Bobby Watkins, LJA
Michelle Battle, Battle Law
Jim Buice, DR Horton
James Slay, Lumin8
Daniel Jean, Lumin8

DEPARTMENT OF PLANNING & SUSTAINABILITY

Chief of Executive Officer
Lorraine Cochran-Johnson

Director
Juliana A. Njoku

Zoning Comments January 2026

Z-26-1247832 (2025-1620) 3792 Memorial College Drive:

Memorial College Drive is classified as a collector road. Please refer to the requirements in Zoning Code 5.4.3 and Land Development Code 14-190. Requires a right of way dedication of 35 feet from centerline OR such that all public infrastructure is within right of way, whichever greater. Requires a 10-foot landscape strip with a 6-foot sidewalk and 4-foot bike lane or a 10-foot multi-use path. It requires pedestrian scale streetlights.

Z-26-1247833 (2025-1621) 8277 Norris Lake Way:

Norris Lake Way is classified as local roads. Please refer to the requirements in Zoning Code 5.4.3 and Land Development Code 14-190. Requires a right of way dedication of 27.5 feet from centerline OR such that all public infrastructure is within right of way, whichever greater. Requires a 5-foot landscape strip with a 5-foot sidewalk. It requires pedestrian scale streetlights. Adjacent street Norris Lake Drive is classified as a Collector. Please refer to the requirements in Zoning Code 5.4.3 and Land Development Code 14-190. Requires a right of way dedication of 35 feet from centerline OR such that all public infrastructure is within right of way, whichever greater. Requires a 10-foot landscape strip with a 6-foot sidewalk and 4-foot bike lane or a 10-foot multi-use path. It requires pedestrian scale streetlights. Verify that all access points have intersection and stopping sight distance as described by AASHTO.

Z-26-1247784 (2025-1622) 5488 Flat Shoals Parkway:

Flat Shoals Parkway is classified as a Major Arterial, also a Georgia State Route. Refer to the requirements in Zoning Code 5.4.3 and Land Development Code 14-190. If not already in place: Requires a right of way dedication of 75 feet from the centerline of roadway, all public infrastructure must be within right of way. Requires a 10-foot multiuse path with pedestrian scale streetlights.

SLUP-26-1247822 (2025-1623) 3396 Chamblee-Tucker Road:

Chamblee Tucker Road is classified as a Minor Arterial. SLUP does not change the existing shoulders or curb cuts. Verify that all access points have intersection and stopping sight distance as described by AASHTO.

SLUP-26-1247825 (2025-1624) 2931 Ward Lake Way:

Ward Lake Way is classified as a local road. SLUP does not change the existing shoulders or curb cuts. Verify that all access points have intersection and stopping sight distance as described by AASHTO.

SLUP-26-1247829 (2025-1625) 3915 Emerald North Drive:

Emerald North Drive is classified as a local road. SLUP does not change the existing shoulders or curb cuts. Verify that all access points have intersection and stopping sight distance as described by AASHTO.

Z-26-1247827 (2025-1626) 4493 Flakes Mill Road (4400 River Road):

Flakes Mill Road is classified as a Minor Arterial. Refer to the requirements in Zoning Code 5.4.3 and Land Development Code 14-190. The right-of way dedication of 35 feet minimum from centerline to allow all public infrastructure is within right of way. Requires a 10-foot multiuse path, with pedestrian streetlights. Verify that all access points have intersection and stopping sight distance as described by AASHTO.

SLUP-26-1247841 (2025-1627) 4493 Flakes Mill Road (4400 River Road):

Flakes Mill Road is classified as a local road. SLUP does not change the existing shoulders or curb cuts. Verify that all access points have intersection and stopping sight distance as described by AASHTO.



Wednesday, November 19, 2025

To: Mr. John Reid, Senior Planner
From: Ryan Cira, Director, Division of Environmental Health
Cc: Alan Gaines, Deputy Director, Division of Environmental Health
Re: Rezone Application Review

General Comments:

DeKalb County Health Regulations prohibit use of on-site sewage disposal systems for

- multiple dwellings
- food service establishments
- hotels and motels
- commercial laundries
- funeral homes
- schools
- nursing care facilities
- personal care homes with more than six (6) clients
- child or adult day care facilities with more than six (6) clients
- residential facilities containing food service establishments

If proposal will use on-site sewage disposal, please contact the Land Use Section (404) 508-7900.

Any proposal, which will alter wastewater flow to an on-site sewage disposal system, must be reviewed by this office prior to construction.

This office must approve any proposed food service operation or swimming pool prior to starting construction.

Public health recommends the inclusion of sidewalks to continue a preexisting sidewalk network or begin a new sidewalk network. Sidewalks can provide safe and convenient pedestrian access to a community-oriented facility and access to adjacent facilities and neighborhoods.

For a public transportation route, there shall be a 5ft. sidewalk with a buffer between the sidewalk and the road. There shall be enough space next to sidewalk for bus shelter's concrete pad installation.

Since DeKalb County is classified as a Zone 1 radon county, this office recommends the use of radon resistant construction.

11/19/2025

N1-2025-1620

Z-26-1247832

3792 Memorial College Drive, Clarkston, GA 30021

- See general comments

N2-2025-1621

Z-26-1247833

8277 Norris Lake Way, Snellville, Ga 30039

- See general comments

N3-2025-1622

Z-26-1247784

5488 Flat Shoals Parkway, Decatur, Ga 30034

- Septic Diagram record from on file from 1999.
- DeKalb County Health Regulations prohibit use of on-site sewage disposal systems for
 - food service establishments

11/19/2025

N4-2025-1623

SLUP-26-1247822

3396 Chamblee-Tucker Road, Chamblee, Ga 30341

- See general comments

N5-2025-1624

SLUP-26-1247825

2931 Ward Lake Way, Ellenwood, GA 30294

- Child day care facility
- See general comments

N6-2025-1625

SLUP-26-1247829

3915 Emerald North Drive, Decatur, GA 30035

- Personal care home
- See general comments

445 Winn Way, P.O. Box 987, Decatur, GA 30031 | 404.294.3700 | dekalbpublichealth.com

445 Winn Way, P.O. Box 987, Decatur, GA 30031 | 404.294.3700 | dekalbpublichealth.com

11/19/2025

N7-2025-1626

Z-26-1247827

4493 Flakes Mill Road, Ellenwood, Ga 30394

- Child Day Care
- DeKalb County Health Regulations prohibit use of on-site sewage disposal systems for
 - child or adult day care facilities with more than six clients.

N8-2025-1627

SLUP-26-1247841

4493 Flakes Mill Road, Ellenwood, GA 30294

- Child Day Care
- DeKalb County Health Regulations prohibit use of on-site sewage disposal systems for
 - child or adult day care facilities with more than six clients.

Development Review Comments

Submitted to: DeKalb County

Case #: Z-26-1247833

Parcel #: 16 228 01 007

Name of Development: Champions Runs Phases 3 and 4

Location: 8277 Norris Lake Way, Snellville, GA 30039

Description: Proposed development 214 Single-family detached homes.

Impact of Development: When fully constructed, this development would be expected to generate 102 students: 21 at Rock Chapel Elementary School, 15 at Lithonia Middle School, 21 at Lithonia High School, 30 at other DCSD schools, and 15 at private school. Enrollment at the high school is slightly above capacity, but trending down. The additional homes are not expected to cause over-crowding at any of the neighborhood schools.

Current Condition of Schools	Rock Chapel Elementary School	Lithonia Middle School	Lithonia High School	Other DCSD Schools	Private Schools	Total
Capacity	696	1,230	1,426			
Portables	0	0	0			
Enrollment (Oct 2024)	524	1,064	1,564			
Seats Available	172	166	-138			
Utilization (%)	75.3%	86.5%	109.7%			
New students from development	21	15	21	30	15	102

New Enrollment	545	1,079	1,585
New Seats Available	151	151	-159
New Utilization	78.3%	87.7%	111.2%

Calculation Details

Inputs

Unit Type	SF	Proposed Units	214
-----------	----	----------------	-----

		Attend Home School	Attend other DCSD School	Private School	Total
Yield Rates (students per unit based on comparable developments)	Elementary	0.0986	0.0568	0.0267	0.1821
	Middle	0.0687	0.0367	0.0225	0.1279
	High	0.0988	0.0459	0.0196	0.1643
	Total	0.2661	0.1394	0.0688	0.4743
Units x Yield Rates	Elementary	21.10	12.16	5.71	38.97
	Middle	14.70	7.85	4.82	27.37
	High	21.14	9.82	4.19	35.15
	Total	56.94	29.83	14.72	101.49
New Students from Development (rounded result)	Elementary	21	12	6	39
	Middle	15	8	5	28
	High	21	10	4	35
	Total	57	30	15	102



**DEKALB COUNTY GOVERNMENT
PLANNING DEPARTMENT
DISTRIBUTION FORM**

NOTE: PLEASE RETURN ALL COMMENTS VIA EMAIL TO EXPEDITE THE PROCESS TO JOHN REID jreid@dekalbcountyga.gov AND/OR LASONDRA HILL lahill@dekalbcountyga.gov

Z-26-1247833 (8277 Norris Lake Way)

The following areas below may warrant comments from the Development Division. Please respond accordingly as the issues relate to the proposed request and the site plan enclosed as it relates to Chapter 14. You may address applicable disciplines.

DEVELOPMENT ANALYSIS:

- **Transportation/Access/Row**

- **Storm Water Management**

The property is completely forested. Above ground or underground detention can work with this property away from the stream buffers.

- **Flood Hazard Area/Wetlands**

No flood hazard but state water does run through the property

- **Landscaping/Tree Preservation**

- **Tributary Buffer**

- **Fire Safety**



**DEKALB COUNTY GOVERNMENT
PLANNING DEPARTMENT
DISTRIBUTION FORM**

NOTE: PLEASE RETURN ALL COMMENTS VIA EMAIL TO EXPEDITE THE PROCESS TO JOHN REID jreid@dekalbcountyga.gov AND/OR LASONDRA HILL lahill@dekalbcountyga.gov

**REZONE
COMMENTS FORM:**

PUBLIC WORKS ROAD AND DRAINAGE

Case No.: Z-26-1247833 Parcel I.D. #: 16 228 01 007

Address: 8277 Norris Lake Way Snellville, GA 30039

Drainage Basin: Yellow River

Upstream Drainage Area: N/A

Percent of Property in 100-Year Floodplain: 17.5%

Impact on property (flood, erosion, sedimentation) under existing zoning: No record of flood, erosion and sedimentation under existing zoning.

Required detention facility(s): Yes

COMMENTS:

Development of this property upon rezoning for single-family detached
subdivision as proposed will require compliance with the stormwater
management code of DeKalb County (Sec. 14-40), and other relevant sections
for the layout of roads and drainage infrastructure in the subdivision.

Signature: Akin Akinsola



**DEKALB COUNTY
GOVERNMENT PLANNING
DEPARTMENT DISTRIBUTION
FORM**

NOTE: PLEASE RETURN ALL COMMENTS VIA EMAIL TO EXPEDITE THE PROCESS TO JOHN REID jreid@dekalbcountyga.gov AND/OR LASONDRA HILL lahill@dekalbcountyga.gov

**COMMENTS FORM:
PUBLIC WORKS TRAFFIC ENGINEERING**

Case No.: Z-26-1247833

Parcel I.D. #: 16 228 01 007

Address: 8277 Norris Lake Way, Snellville 30039

Adjacent Roadway (s):

(classification) (classification)

Capacity (TPD) _____
Latest Count (TPD) _____
Hourly Capacity (VPH) _____
Peak Hour. Volume (VPH) _____
Existing number of traffic lanes _____
Existing right of way width _____
Proposed number of traffic lanes _____
Proposed right of way width _____

Capacity (TPD) _____
Latest Count (TPD) _____
Hourly Capacity (VPH) _____
Peak Hour. Volume (VPH) _____
Existing number of traffic lanes _____
Existing right of way width _____
Proposed number of traffic lanes _____
Proposed right of way width _____

Please provide additional information relating to the following statement.

According to studies conducted by the Institute of Traffic Engineers (ITE) 6/7th Edition (whichever is applicable), churches generate an average of fifteen (15) vehicle trip end (VTE) per 1,000 square feet of floor area, with an eight (8%) percent peak hour factor. Based on the above formula, the _____ square foot place of worship building would generate _____ vehicle trip ends, with approximately _____ peak hour vehicle trip ends.

Single Family residence, on the other hand, would generate ten (10) VTE's per day per dwelling unit, with a ten (10%) percent peak hour factor. Based on the above referenced formula, the _____ (Single Family Residential) District designation which allows a maximum of _____ units per acres, and the given fact that the project site is approximately _____ acres in land area, _____ daily vehicle trip end, and _____ peak hour vehicle trip end would be generated with residential development of the parcel.

COMMENTS: Plans and Field Reviewed, No problem that
would interfere with Traffic flow.

Signature: _____

Jerry White



**DEKALB COUNTY
GOVERNMENT PLANNING
DEPARTMENT DISTRIBUTION
FORM**

NOTE: PLEASE RETURN ALL COMMENTS VIA EMAIL TO EXPEDITE THE PROCESS TO JOHN REID jreid@dekalbcountyga.gov AND/OR LASONDRA HILL lahill@dekalbcountyga.gov

**COMMENTS FORM:
PUBLIC WORKS WATER AND SEWER**

Case No.: Z-26-1247833 Parcel I.D. #: 16 228 01 007

Address: 8277 Norris Lake Way
Snellville, GA 30039

WATER:

Size of existing water main: 8"DI (adequate/inadequate)

Distance from property to nearest main: Adjacent Size of line required, if inadequate: _____

SEWER:

Outfall Servicing Project: _____

Is sewer adjacent to property: Yes _____ No X If no, distance to nearest line: No sewer

Water Treatment Facility: N/A adequate _____ inadequate _____

Sewage Capacity: _____ (MGPD) Current Flow: _____ (MGPD)

COMMENTS:

Development of this property upon rezoning for single-family detached
subdivision as proposed will require compliance with the stormwater
management code of DeKalb County (Sec. 14-40), and other relevant sections
for the layout of roads and drainage infrastructure in the subdivision.

Signature: Yola Lewis

Transportation Analysis

METHODOLOGY MEETING PACKET

Prepared on Behalf of

LJA

CHAMPION'S RUN

DRI #4578

DEKALB COUNTY, GA

Prepared for:

GRTA, ARC, and Dekalb County

Prepared By:

James Slay, P.E.

Lumin8 Transportation Technologies, LLC

27 N Fairground St. NE

Marietta, GA 30060

November 20, 2025



This is the Pre-Application / Methodology meeting packet that has been prepared for the DRI Methodology Meeting. The Methodology Meeting will be held in accordance with GRTA DRI standards.

Attendees to include:

Donald Shockey	ARC
Brittany Giles	GRTA
Paul DeNard, PE	GDOT District 7
Aprill King	Dekalb County
Tony Guilford	Dekalb County
Bobby Watkins	LJA
James Slay, PE	Lumin8 Transportation Technologies
Daniel Jean	Lumin8 Transportation Technologies

Project Orientation	2
Planning Context	5
Alternative Mode Access	7
Trip Generation & Adjustments	8
Trip Assignment	11
Study Network	14
Scenario Modeling	15
Draft Schedule	17

Appendices

Site Plan	A
DRI 4478	B
Trip Generation Report	C
GDOT Count Station Data	D
Dekalb County School Schedules	E

Developments of Regional Impact (DRI) Methodology Meeting Packet Template for the Transportation Impact Study

DRI Name & Number: [Champion's Run – DRI #4578](#)

Pre-Review / Methodology Meeting Date: [November 10, 2025](#)

Project Rendering: [The full site plans and land uses have been attached in Appendix A.](#)

Figure 1: Site Plan – Phases 1 through 3



Project Orientation (Section 2.2.1):

Permitting Local Government: [DeKalb County](#)

Additional Local Government(s) with development approval authority: [N/A](#)

DRI Trigger: [Exceeds ARC Thresholds and rezoning](#)

DRI Trigger Application / Permit #: [4578](#)

Qualifying DRI Threshold Exceeded: [Exceeds 400 dwelling units](#)

Zoning:

Existing: [RNC – Neighborhood Conservation \(Phases 1 & 2\), MZ – Multizone \(Phase 3\)](#)

Proposed: [RNC – Neighborhood Conservation \(Phases 1, 2 & 3\)](#)

Project Information:

- [247.64 acres](#)
- [Phase 1 – 134 single-family units](#)
- [Phase 2 – 196 single-family units](#)
- [Phase 3 – 237 single-family units](#)

Project Location:

GPS Coordinates: [33.742825, -84.037786](#)

Location Description: [Lot bound by Pleasant Hill Road to the south and Norris Lake Drive to the east](#)

Unified Growth Policy Map land use area designation: [Developing suburb](#)

Neighboring Jurisdiction(s): [Rockdale County](#)

Project Orientation Map (Section 2.2.1.2):

Figure 2: Project Orientation Map



Roadway	Owner	# of Lanes
Pleasant Hill Road	Dekalb County	2
Norris Lake Drive	Dekalb County	2
Bond Lake Road	Dekalb County	2
Union Grove Road	Dekalb County	2
Bethel Road	Dekalb County	2
Norris Lake Road	Dekalb County	2
State Route 124	GDOT	4

Project Driveways & Access Points: Four (4) access points will be provided to be consistent with DeKalb County code §14-200 as the site comprises of over 300 residential units. Of the four (4) driveways, two are on Norris Lake Drive, one on Pleasant Hill Road, and one connecting to Rolling Stone Drive. A future connection is to be determined with the construction of the future Yellow River Park. This connection is assumed to connect over to Norris Lake Drive once the park is constructed.

Project Build Out Year & Phase(s): Phase 1 – 2025, Phase 2 – 2027, Phase 3 – 2029

Net Average Daily Trips (ADT) & Requested Review Schedule (Section 4.2.2): 5372, Non-Expedited

Government Stakeholders (Section 1.2.2):

- Dekalb County
- Rockdale County
- GRTA
- ARC
- GDOT District 7

Applicant Stakeholders (Section 1.2.2):

- LJA
- Lumin8 Transportation Technologies

Applicant Email & Mailing Address:

Bobby Watkins
LJA
19 E. Chandler
Winder, GA 30680
bwatkins@lja.com
770.225.4730

Planning Context:

Programmed Projects (Section 2.2.2.1, Section 2.2.2.3):

Project Name	From / To Points	Sponsor	GDOT PI#	ARC ID # (TIP)	Design FY	ROW / UTL FY	CST FY
Creekside Village Mixed-Use Development	--	--	--	DRI 4478	--	--	--

Programmed Project Attached Design Documents: The Creekside Village Mixed-Use Development is planned to be completed by Year 2028 and will be incorporated in this project transportation impact analysis. A copy of the DRI 4478 study is included in Appendix B.

Transportation Project Interaction with DRI (Section 2.2.2.5): N/A

Planned Projects (Section 2.2.2.2):


Project Name	From / To Points	Potential Sponsor	Project ID #	Project Timeline	Planning Document
--	--	--	--	--	--

Zoning (Section 2.2.1.1)

Existing Zoning: RNC – Neighborhood Conservation (Phases 1 & 2), MZ – MultiZone (Phase 3)

Land Use (Section 2.2.1.1)

Figure 3: DeKalb County Future Land Use Map

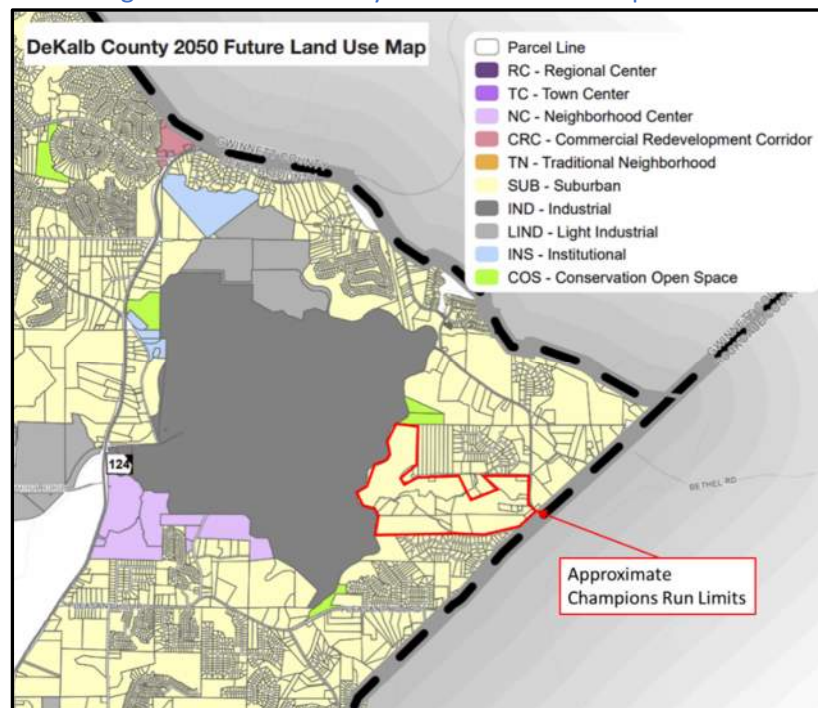

Future Land Use Map Designation: Suburban

Land Use Vision & Goals: The Dekalb 2050 Unified Plan put forth in November of 2022 is made of up of three parts, with the two major components being:

- The Comprehensive Land Use Plan
- The Comprehensive Transportation Plan

The third piece is the Unified Plan Executive Summary, which establishes the Guiding Principles in developing the Land Use Plan. These principles focus on:

- Activity Centers, Nodes, and Corridors
- Protect Existing Single-Family Neighborhoods
- Development Intensity
- Density Bonuses
- Housing Options
- Environment and Sustainability
- Multimodal Development
- Cultural Diversity
- Healthy Neighborhoods
- Transit Oriented Development
- Tree and Greenspace Preservation

The Priorities for the Comprehensive Transportation Plan were:

- Provide Transportation Options through Connectivity across Mode
- Enable Healthy Communities and Improve Quality of Life
- Improve Safety
- Improve Maintenance
- Promote Equity
- Increase Funding for Improvements
- Increase Access to Jobs and Education
- Encourage Economic Development
- Respect and Improve Dekalb County's Character
- Practice Fiscal Responsibility in Transportation Investments
- Better Accommodate Movement of Goods

Relation to Existing Land Use Plans: The proposed single-family residential will provide the county with new options for housing and the potential to bring new families to the area and provide opportunities for economic development.

Chattahoochee River / Metropolitan River Protection Act: N/A

Alternative Mode Access (Section 2.2.3)

Existing Alternative Transportation Map (Section 2.2.3.1): According to DeKalb County's Trail Greenway Master Plan (updated January 24, 2025), the County's existing trail network totals approximately 65 miles, consisting of 19.4 miles within unincorporated DeKalb County and 45.6 miles within incorporated cities. The County currently maintains 31 miles of the 65 miles of the existing countywide Greenway Network. However, the closest trail is the Stone Mountain Trail which is approximately 8.5 miles (straight-line distance) from the development. DeKalb is also a part of the Safe Routes to School program.

Bicycle and Pedestrian Context (Section 2.2.3.3):

Description of Existing Infrastructure: Prior to this project, there were no existing sidewalks along either side of Pleasant Hill Road or Norris Lake Drive. However, with Phase 1 nearing completion, new sidewalk has been constructed along the north side of Pleasant Hill Road and the west side of Norris Lake Drive.

Sidewalk & Streetscape Ordinance Standards: As stated in the DeKalb County Code of Ordinances, "Sidewalks shall be provided on all streets and shall consist of a street furniture zone and a pedestrian zone of widths that are based on the development category and location." The code lists three different Tiers of locations in the county that require different minimum sidewalk widths: Tier 1 – 15 feet, Tier 2 – 15 feet, Tier 3 – 10 feet.

Potential Pedestrian & Bicycle Destinations: There no discernible destinations that are within a ¼ mile of the proposed development.

Transit Accommodations (Section 2.2.3.4):

Existing Transit Routes: N/A

Existing High-Capacity Transit Stations: There are no high-capacity transit stations in the immediate vicinity of the project. The closet transit locations are MARTA stations that are a minimum of 10 miles to the west, a MARTA Mobility Center located in Lithonia.

Existing Transit Service Details: MARTA's operation hours are 4:45 AM to 1:30 AM on weekdays and 5:00 AM to 12:30 AM on weekends.

Proposed Pedestrian Route to Access Transit: No proposed route to any transit stations.

Transit Stop Ridership: N/A

Transit Stop Amenity Standards: N/A

Trip Generation & Adjustments

Trip Generation Inputs (Section 2.2.4.1): [Trip Generation Report included in Appendix C.](#)

ITE Trip Generation Manual Used: [12th Edition](#)

ITE Land Use Code(s): [210](#)

ITE Independent Variable Inputs for each Land Use Code: [567 Dwelling Units \(Phase 1 – 134, Phase 2 – 196, Phase 3 – 237\)](#)

Day & Time of Day of ITE Surveys:

- [210:](#)
 - [\(Phase 1, 2, & 3\)](#)
 - [Weekday from 7:00 AM to 9:00 AM and 4:00 PM to 6:00 PM](#)
 - [Saturday; Peak Hour of the day – 10:00 AM to 11:00 AM](#)
 - [Sunday; Peak Hour of the day – 10:00 AM to 11:00 AM](#)

ITE Trip Generation Formula Used:

- [210:](#)
 - [Daily trip rate: \$T = 8.07\(X\) + 265.45\$ for Phases 1-3](#)
 - [AM Peak Hour trips rate: \$T = 0.67\(X\) + 5.59\$ for Phases 1 and 2 and 0.7 for Phase 3](#)
 - [The equation was used for the Phases 1 and 2 AM trips as it produced a more conservative number, while the rate was used for phase 3.](#)
 - [PM Peak Hour trips equation: \$\ln\(T\) = 0.92\ln\(X\) + 0.33\$ for Phase 1 and, 0.93 for phases 2 and 3.](#)
 - [The equation was used for the Phase 1 PM trips as it produced a more conservative number, while the rate was used for phases 2 and 3.](#)

Trip Generation Calculation Alternative Approaches: [N/A](#)

Trip Generation Reductions:

Redeveloped Square Footage: N/A

Alternative Mode Reduction (Section 2.2.4.2):

Contributing Factors:

Summary of Existing and Proposed Bicycle / Pedestrian / Transit: There are no sidewalks on Pleasant Hill Road or Norris Lake Drive. No bicycle lanes or transit stations exist near the site area. However, new sidewalks have been constructed with phase 1 of the project on Norris Lake Drive and Pleasant Hill Road. Additional sidewalks will be constructed on all internal streets during phases 2 and 3 of the project to enhance pedestrian access and connectivity, in accordance with Section 14-383 Sidewalks and Bicycle Lanes of Dekalb Code of Ordinances.

Parking Requirements & Proposed Amount: The project meets maximum parking requirement in accordance with Dekalb County Code § 6.1.4 for off-street parking ratios in residential developments. The parking spaces for each phase of the project are outlined as follows:

- Phase 1 – 268 required, 536 provided
- Phase 2 – 588 required, 784 provided
- Phase 3 – 711 required, 948 provided

Alternative Parking Provided: N/A

Affordable Housing: N/A

Transportation Demand Management: N/A

Supplemental Commuter Data: N/A

Proposed Reduction Percentage: Zero mode split (0% reduction)

Proposed Reduction Justification Explanation: There are no existing transit or bicycle facilities in the surrounding area. No plans for expanding transit or bicycle facilities to this area were found in the 2050 Dekalb Comprehensive Transportation Plan.

Internal Capture / Mixed Use Reduction (Section 2.2.4.3): N/A

Pass-by Trips Reduction (Section 2.2.4.4):

Proposed Pass-by Trips Table:

Land Use	Square Feet	Estimated # Pass-by Trips	Pass-by Access Roadways	Roadway Type	# of Lanes	Design Volume	15% of Design Volume
--	--	--	--	--	--	--	--


Trip Generation Summary Table (Section 2.2.4.5):

	Trips
Gross Trips	5,372
Alt. Mode (0%)	-0
Mixed Use	-0
Pass-by	-0
Internal Capture	-0
Net New Trips	5,372

Description of Trip Assignment Methodology: Volume data between the years of 2010 and 2024 from GDOT Count Stations, via the TADA website tool, in the immediate vicinity surrounding the development area were used to develop a gravity model for the trip distributions.

Trip Assignment Map:

Figure 4: Trip Distribution

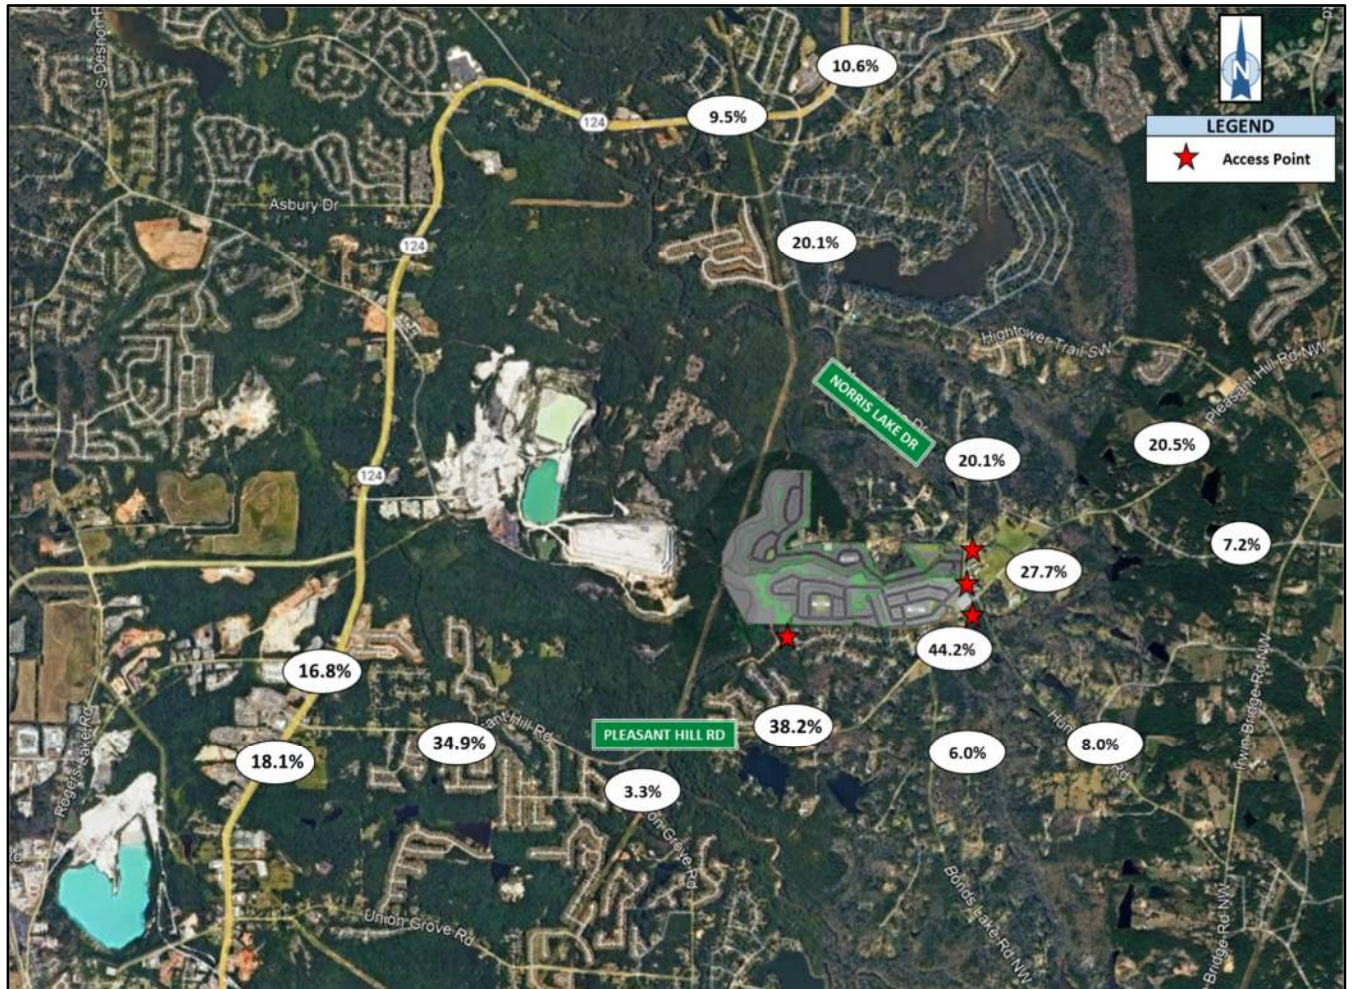


Draft Study Network:

Study Network 7% Table:


7% DAILY CAPACITY EVALUATION													
ID	ROADWAY	FROM	TO	# LANES	TYPE	DIVIDED?	LEFT TURN BAYS?	LOS	FACILITY SERVICE VOLUME (vpd)	ADJUSTED FACILITY SERVICE VOLUME (vpd)	TOTAL TRIPS ADDED	% SERVICE VOLUME CONSUMED	IMPACT > 7%?
A	Pleasant Hill Road (West)	Proposed Driveway	Bonds Lake Road	2	Minor Arterial	N	N	D	24,800	19,840	2374	12.0	Y
		Bonds Lake Road	Union Grove Road	2	Minor Arterial	N	N	D	24,800	19,840	2052	10.3	Y
		Union Grove Road	SR 124	2	Minor Arterial	N	N	D	24,800	19,840	1875	9.4	Y
B	Pleasant Hill Road (East)	Proposed Driveway	Bethel Road	2	Minor Arterial	N	N	D	24,800	19,840	1488	7.5	Y
		Bethel Road	East of Bethel Road	2	Minor Arterial	N	N	D	24,800	19,840	1101	5.6	N
C	Norris Lake Drive	Proposed Driveway	SR 124 (north)	2	Major Collector	N	N	D	14,600	11,680	1080	9.2	Y
D	Bonds Lake Road	Pleasant Hill Road	South of Pleasant Hill Road (West)	2	Local Road	N	N	D	14,600	11,680	322	2.8	N
E	Union Grove Road	Pleasant Hill Road (West)	South of Pleasant Hill Road (West)	2	Minor Arterial	N	N	D	24,800	19,840	177	0.9	N
F	SR 124 (West)	Pleasant Hill Road (West)	North of Pleasant Hill Road	4	Principal Arterial	Y	Y	D	35,000	33,250	902	2.7	N
		Pleasant Hill Road (West)	South of Pleasant Hill Road	4	Principal Arterial	Y	Y	D	35,000	33,250	972	2.9	N
G	Bethel Road	Pleasant Hill Road (East)	East of Pleasant Hill Road (East)		Local Road	N	N	D	14,600	11,680	387	3.3	N
H	SR 124 (North)	Norris Lake Road	East of Norris Lake Road	4	Principal Arterial	Y	Y	D	35,000	33,250	569	1.7	N
		Norris Lake Road	West of Norris Lake Road	4	Principal Arterial	Y	Y	D	35,000	33,250	510	1.5	N
I	Humphries Road	Proposed Driveway	South of Pleasant Hill Road	2	Local Road	N	N	D	14,600	11,680	430	3.7	N

Figure 5: 7% Map

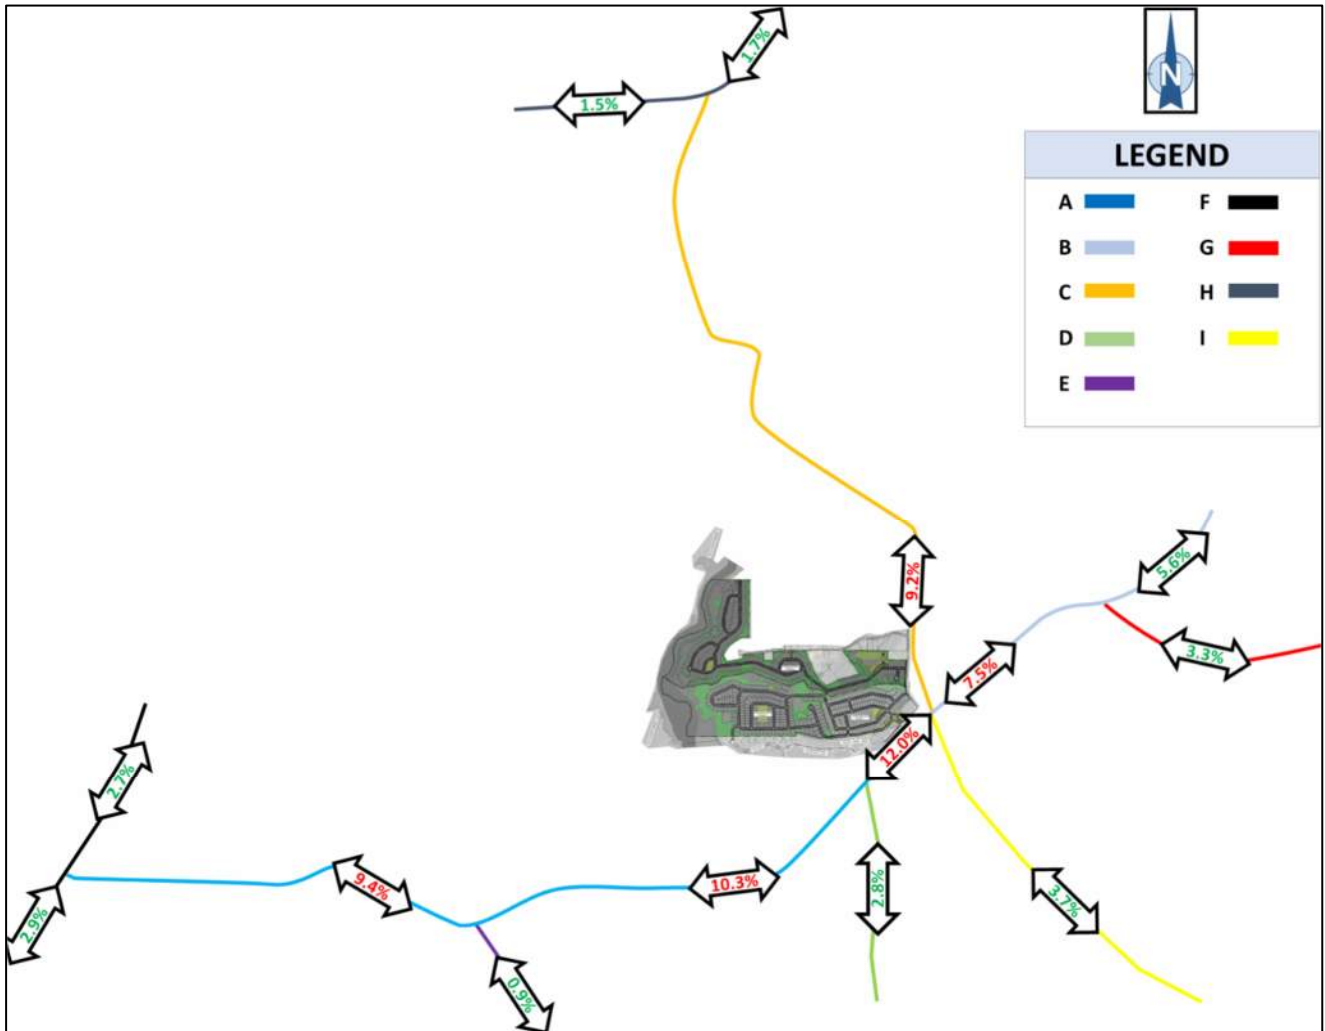

Study Network Map

Figure 6: Study Network Map

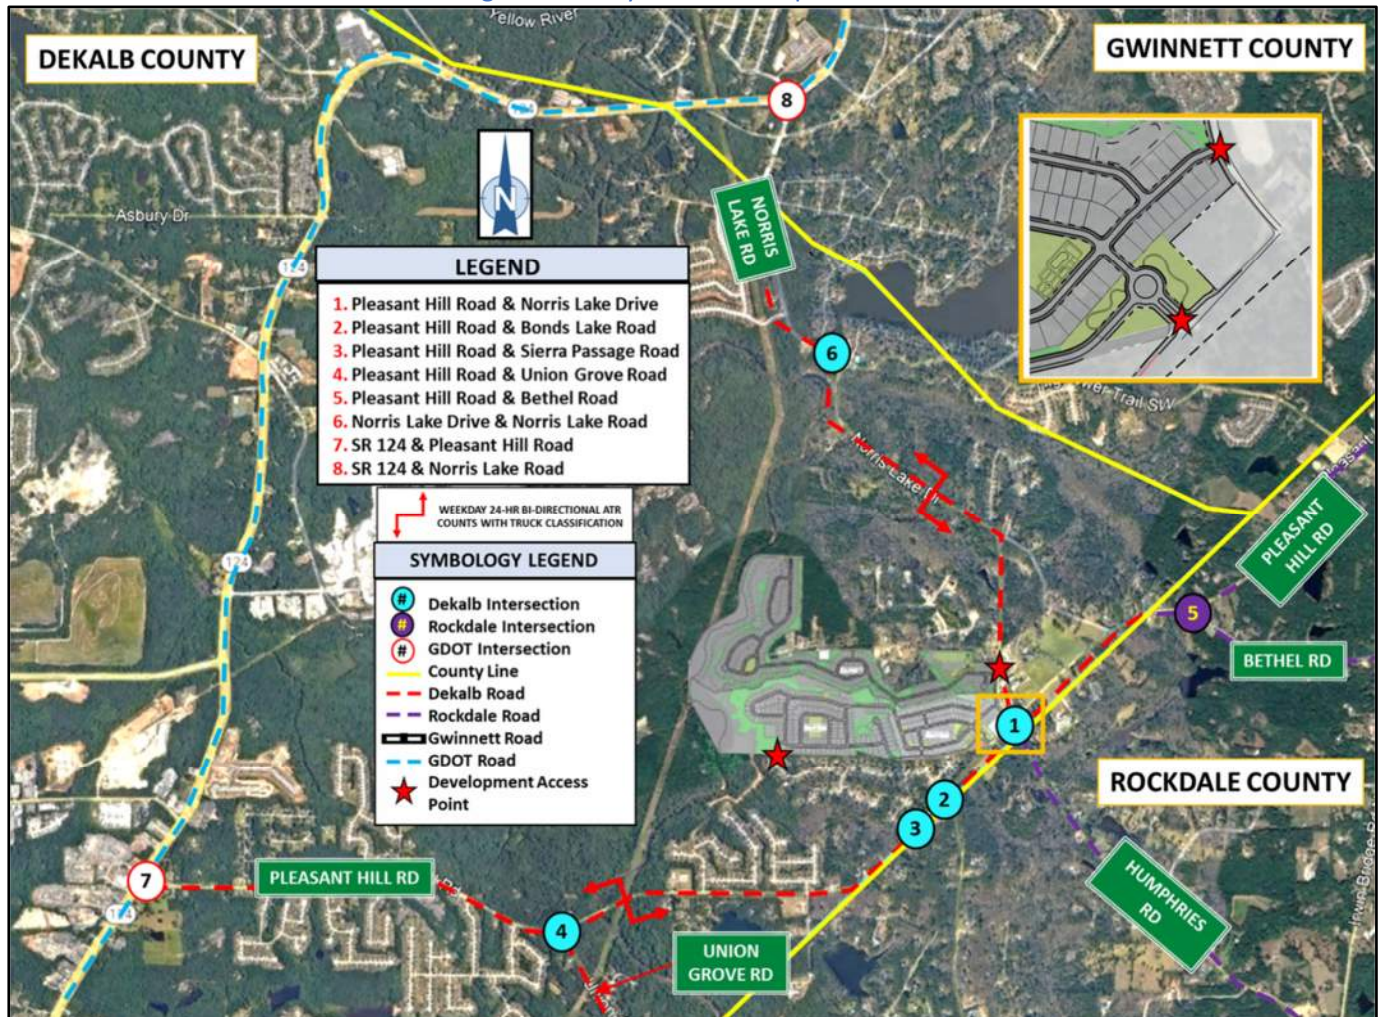

Proposed Study Network Additions or Deletions: N/A

Level of Service Standard(s) (Section 3.2.2.1): LOS D

Adjustments for Unified Growth Policy Map or ½ mi. of High-Capacity Transit Station: N/A

Scenario Modeling

Background Growth (Section 2.2.5.2):

Proposed Background Growth Rate: 1.00%; This growth rate was determined through observations of historic traffic data collected by GDOT count stations within the area and the ARC population data for Dekalb County.

Historic Traffic Count Growth Data: Count station data is included in Appendix D

HISTORIC TRAFFIC DATA

Year	GDOT Count Station 089-0494	GDOT Count Station 089-3981	GDOT Count Station 089-7157	GDOT Count Station 247-0209
2010	6754	--	--	--
2011	--	--	--	5650
2012	--	--	1894	--
2013	5840*	4187	1740*	5340*
2014	6729	3700*	1740*	5340*
2015	7120*	3850*	1810*	6792
2016	7350*	3940*	2513	6080*
2017	7780*	5140	2270*	6440*
2018	8637	4930*	2310*	6430*
2019	8860*	2030	3755	7725
2020	8170*	4680*	3080*	6450*
2021	8830*	5824	3270*	6970*
2022	8850	6110*	3843	7120*
2023	8050*	6270*	3820	7170*
2024	10928	6300*	3840*	7240*

Source: GDOT Geocounts Database System

*Estimated counts not used in trend analysis.

Nearby Developments or DRIs Underway: N/A

Multiple Growth Rate Accommodations: N/A

Programmed Transportation Project Modeling (Section 3.2.2.4): There are no transportation/roadway projects planned in the area, therefore the projected no-build and build conditions will be modeled with the existing geometry.

Pedestrian Crosswalk Adjustment Factor (Section 2.2.4.2, Section 3.2.4.2): N/A

Vehicle Delay Factor for Transit Vehicles and/or Other Curbside Usage (Section 2.2.5.3): N/A

Enhanced Focus Area for Dense Urban Environments (Section 3.2.4.2):

Proposed Curbside Management Approach: N/A

Proposed Modeling Adjustments: N/A

Enhanced Focus Area for Heavy Vehicles (Section 3.2.4.1):

Proposed Truck Routing: The development is residential only; therefore, no tractor trailers are anticipated.

Heavy Vehicle Modeling Percentage (Section 2.2.4.1, Section 3.2.4.1): N/A

Site Access Analysis for Pavement Condition, Roadway Width and Corner Radii: Pleasant Hill Road and Norris Lake Drive between the proposed Driveways will be analyzed for the pavement condition and roadway width.

Proposed Pedestrian Infrastructure: The development will construct ADA Ramps and sidewalks at each of the proposed access points. The sidewalks will continue alongside the existing roadways before terminating.

Draft Schedule

Proposed Traffic Count Approach (Section 2.3, Section 2.4):

Proposed Collection Date(s): A collection date will be scheduled once the LOU is issued. The traffic counts will be collected during a normal weekday, while schools are in session, and when no holidays are occurring.

Local School Schedule(s): Dekalb County schools' final day of class is May 28, 2026, with classes resuming on August 5, 2026. There are numerous holidays, breaks, and teacher workdays throughout the school year. The 2025-2026 and 2026-2027 school year calendars are attached in Appendix E.

Existing Counts: N/A

COVID-19 Approach: N/A

Draft Transportation Study Submittal Date: N/A

Anticipated GRTA Review Schedule (Section 4.2): Non-expedited

DCA DRI 'Initial Form' & 'Additional Form' Submittal Date(s): N/A

Key Permitting Local Government Review Board Date(s): N/A


APPENDIX A

SITE PLAN



Plot Date: Wednesday, November 19, 2025 11:11:38 AM

File Location: s:\architect\01-civil_projects\02-design\wgdrn_plans\22200 - champions run.dwg | 11.03.25

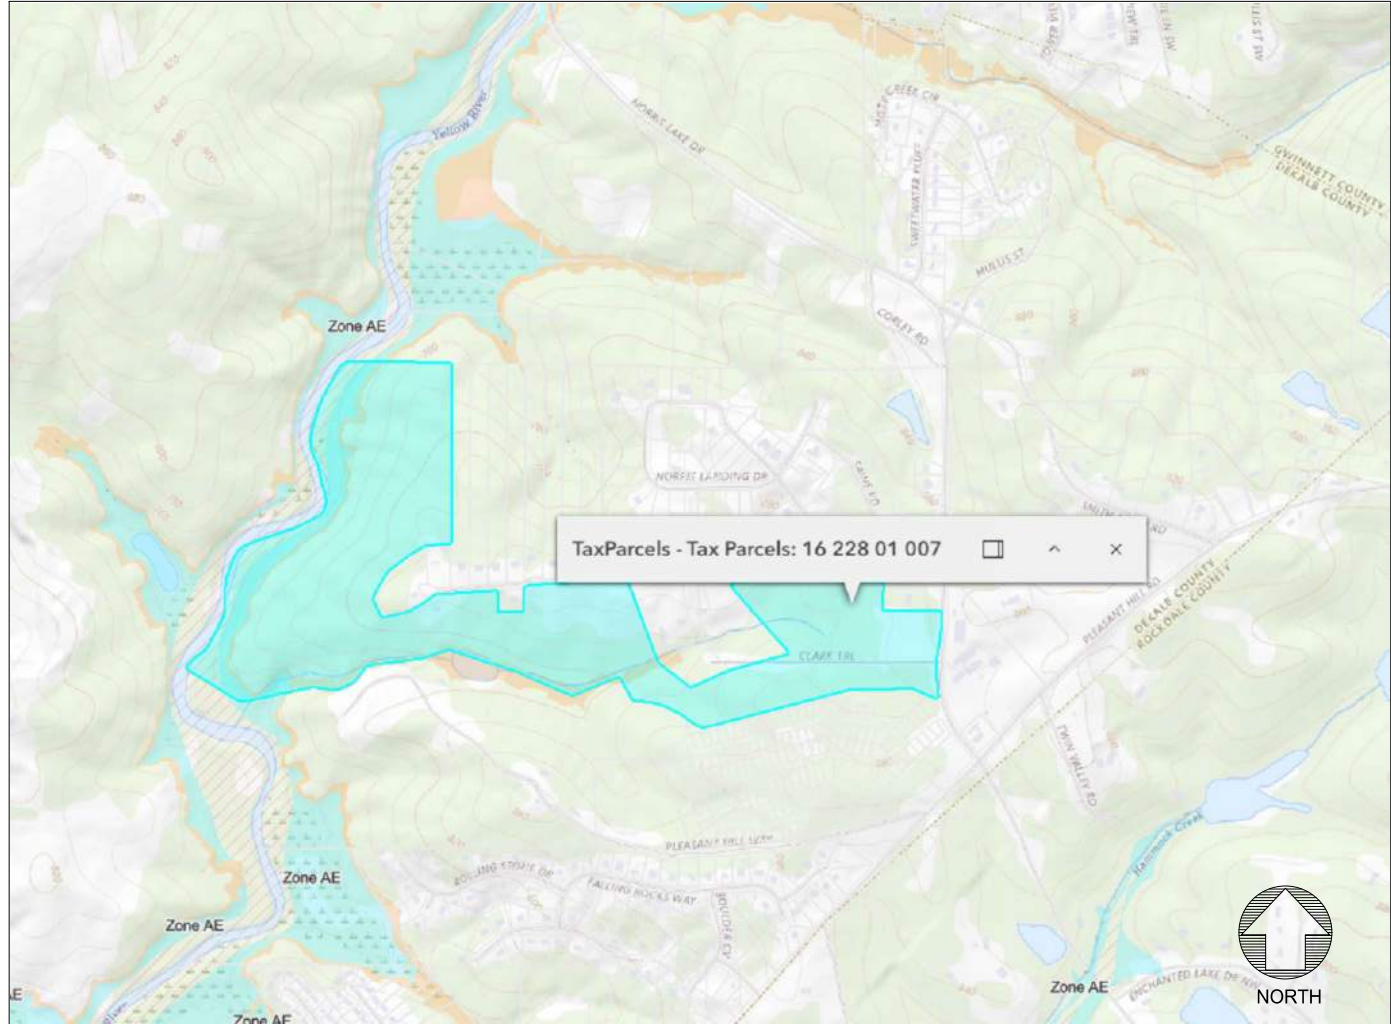


FLOOD MAP (NTS)

DRI SITE PLAN
FOR
CHAMPIONS RUN
PHASES I - III

DRI #4578

LAND LOTS 253 & 228
16TH DISTRICT
DEKALB COUNTY, GA

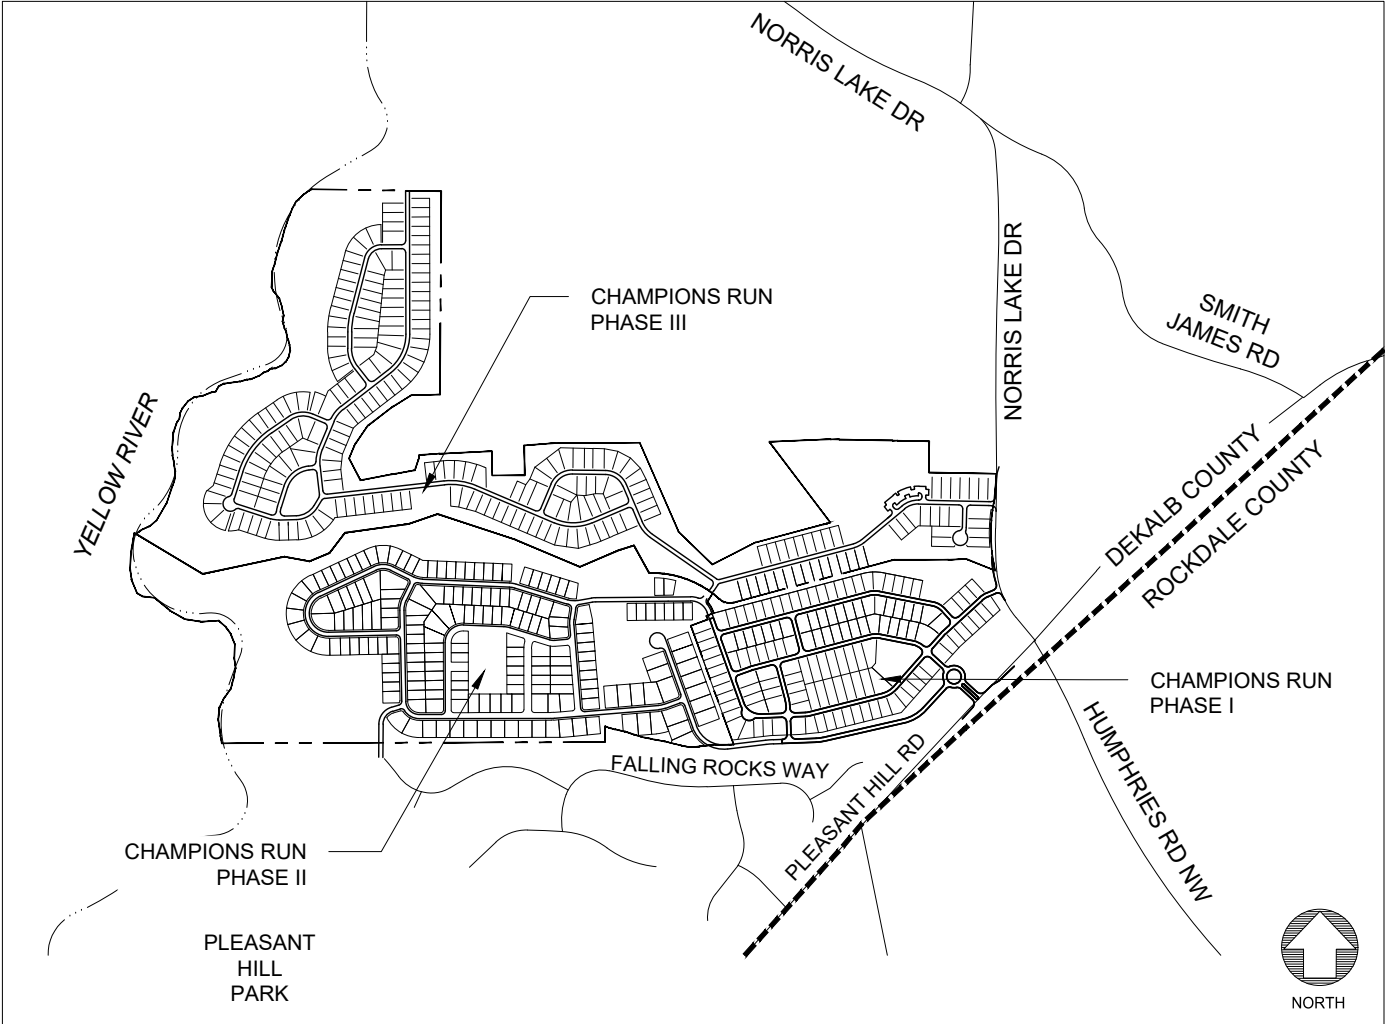

VICINITY MAP (NTS)

PHASES I - III TOTAL SITE DATA:

TOTAL SITE AREA:	247.64 AC
TOTAL UNITS:	567 UNITS
TOTAL DENSITY:	2.29 U/A
TOTAL OPEN SPACE:	50.70 AC
TOTAL PARKING:	2,315 SPACES (INCLUDING AMENITY)

24 HOUR CONTACT:
MATT HOLDER
770-876-1671
MHOLDER@DRHORTON.COM

PHASE I SITE DATA:

PHASE I SITE AREA: 48.32 ACRES
ZONING: RNC
ZONING JURISDICTION: DEKALB COUNTY

PHASE I TOTAL UNITS: 134 UNITS
PHASE I UNIT DENSITY: 2.61 U/A
TOTAL OPEN SPACE REQ'D (20%): 10.348 AC
TOTAL OPEN SPACE PROVIDED: 10.413 AC

PERIMETER SETBACK: 30 FT
FRONT YARD: 20 FT
SIDE YARD: 7.5 FT
REAR YARD: 20 FT
MIN. LOT WIDTH: 60 FT
MAX LOT COVERAGE: 50%
MIN. LOT AREA: 6,000 SQFT

PARKING:
PHASE I MINIMUM REQ'D: 2 SPACES/DWELLING = 268 SPACES
PHASE I PROVIDED: 4 SPACES/DWELLING = 536 SPACES

CONTACT INFORMATION:

OWNER/DEVELOPER:
JAY COOMBE
D.R. HORTON CROWN LLC
1371 DOGWOOD DR
CONYERS, GA 30012
470-774-4884

ENGINEER:
PLANNERS AND ENGINEERS COLLABORATIVE
350 RESEARCH CT
PEACHTREE CORNERS, GA 30092
770-451-2741

SURVEYOR:
FERNANDO AYALA
PLANNERS AND ENGINEERS COLLABORATIVE
350 RESEARCH CT
PEACHTREE CORNERS, GA 30092
770-451-2741

PHASE II SITE DATA:

PHASE II SITE AREA: 85.78 ACRES
ZONING: RNC/R-85
ZONING JURISDICTION: DEKALB COUNTY

PHASE II TOTAL UNITS: 196 UNITS
PHASE II UNIT DENSITY: 2.28 U/A
TOTAL OPEN SPACE REQ'D (20%): 17.16 AC
TOTAL OPEN SPACE PROVIDED: 18.82 AC

PERIMETER SETBACK: 30 FT
FRONT YARD: 20 FT RNC, 35 FT R85
SIDE YARD: 7.5 FT RNC, 10 FT BETWEEN BLDGS R85
REAR YARD: 20 FT RNC, 40 FT R85
MIN. LOT WIDTH: 60 FT RNC, 85 FT R85
MIN. LOT AREA: 6,000 SQFT RNC, 12,000 SQFT R85

PARKING:
PHASE II MINIMUM REQ'D: 3 SPACES/DWELLING = 588 SPACES
PHASE II PROVIDED: 4 SPACES/DWELLING = 784 SPACES

CONTACT INFORMATION:

OWNER/DEVELOPER:
JAY COOMBE
D.R. HORTON CROWN LLC
1371 DOGWOOD DR
CONYERS, GA 30012
470-774-4884

ENGINEER:
PLANNERS AND ENGINEERS COLLABORATIVE
350 RESEARCH CT
PEACHTREE CORNERS, GA 30092
770-451-2741

SURVEYOR:
FERNANDO AYALA
PLANNERS AND ENGINEERS COLLABORATIVE
350 RESEARCH CT
PEACHTREE CORNERS, GA 30092
770-451-2741

PHASE III SITE DATA:

PHASE III SITE AREA: 113.535 ACRES
ZONING: RNC
ZONING JURISDICTION: DEKALB COUNTY

PHASE III TOTAL UNITS: 237 UNITS
PHASE III UNIT DENSITY: 2.09 U/A
TOTAL OPEN SPACE REQ'D (30%): 21.26 AC
TOTAL OPEN SPACE PROVIDED: 21.45 AC

(INCLUDING STREAM BUFFERS, WETLANDS, FLOODPLAIN)

FRONT SETBACK: 30 FT
FRONT S/B FROM LOCAL STREETS: 20 FT
REAR SETBACK: 20 FT
INTERIOR SIDE: 7.5 FT
PERIPHERY SIDE: 20 FT

R85 BUFFER: 30 FT
MIN. LOT WIDTH: 60 FT
MIN. LOT AREA: 6,000 SQFT

PARKING:
PHASE III MINIMUM REQ'D: 3 SPACES/DWELLING = 711 SPACES
PHASE III PROVIDED: 4 SPACES/DWELLING = 948 SPACES
CLUB SPACES REQ'D: 1 SPACE PER 5 MEMBERS
CLUB SPACES PROVIDED: 47 SPACES

OWNER DEVELOPER:
D.R. HORTON
1371 DOGWOOD DR SW
CONYERS, GA 30012

ENGINEER/
LANDSCAPE ARCHITECT:
LJA ENGINEERING, INC.
299 S. MAIN ST
ALPHARETTA, GA 30009
770-224-4730
bwatkins@lja.com

TRAFFIC ENGINEER:
LUMNI8
JIMMY SLAY, P.E.
27 N. FAIRGROUNDS ST. NE
MARIETTA, GA 30060
678-423-0050
jslay@lumni8.com

SURVEYOR:
LJA SURVEYING, INC.
4525 S. LEE ST
BUFORD, GA 30518
770-225-4730
cbell@ljasurvey.com


DRI SITE PLAN
CHAMPIONS RUN



NORTH

PROJECT NUMBER
GA1931-22200
SHEET TITLE
COVER SHEET
SHEET NUMBER

C-100

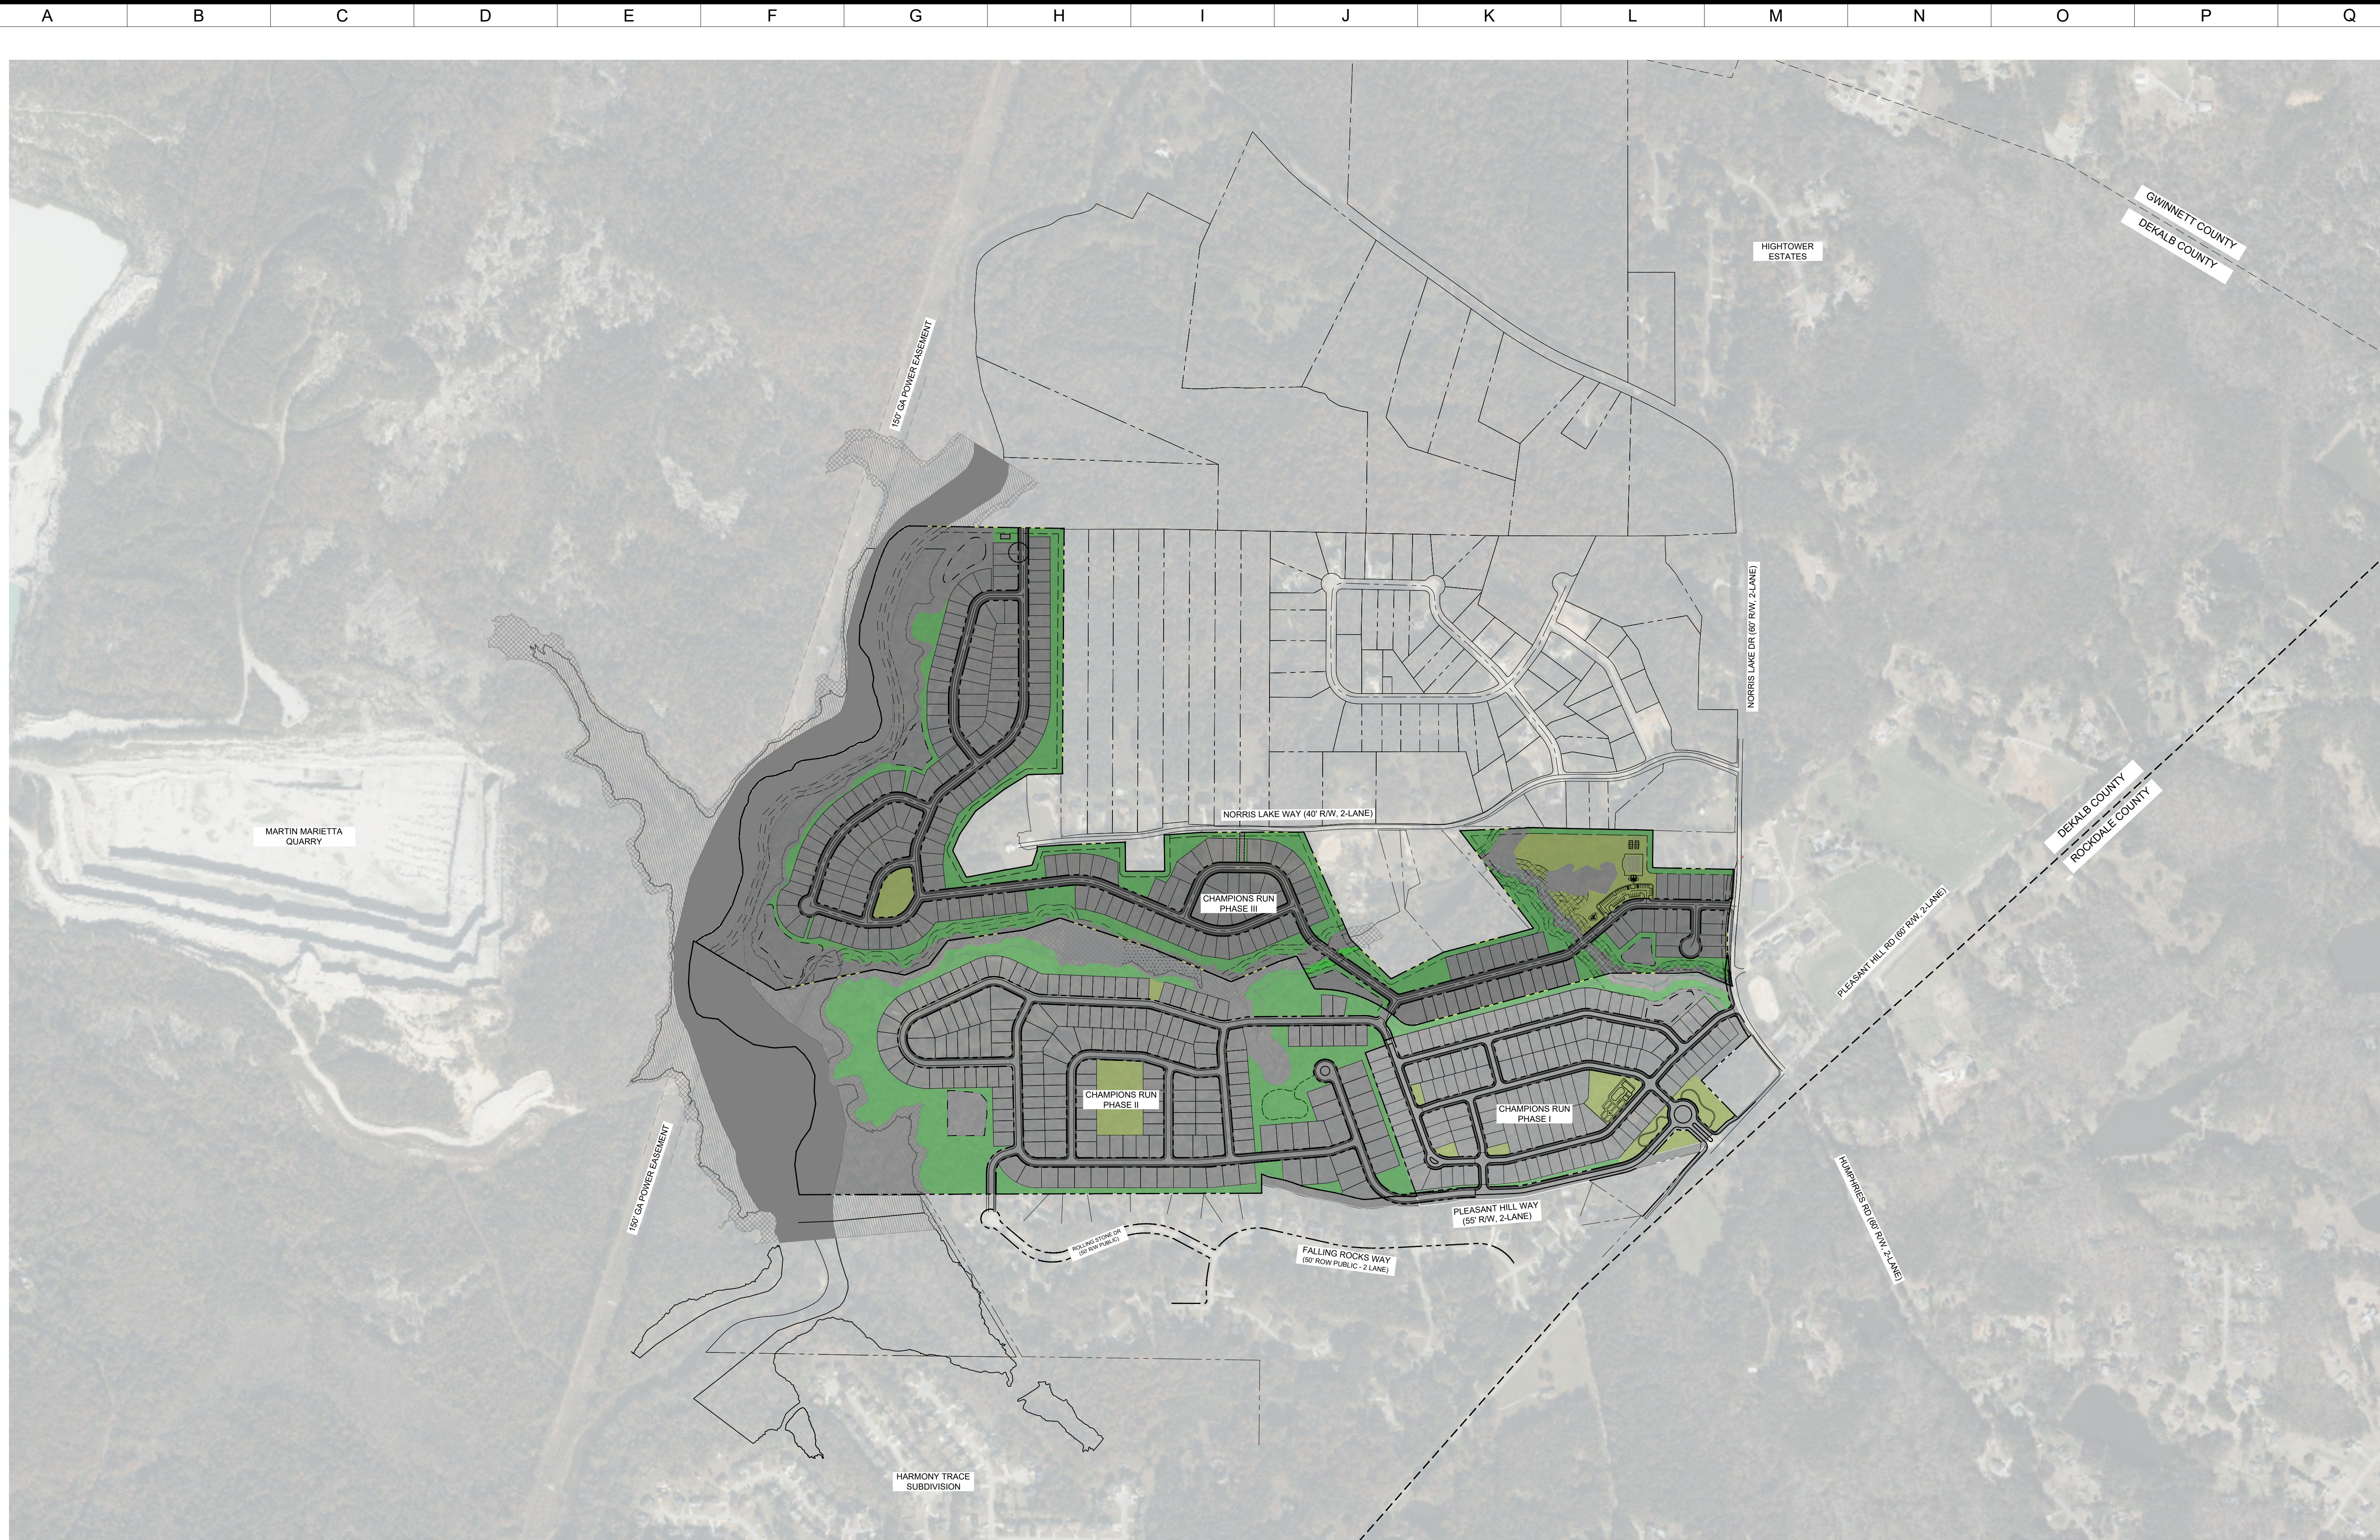

PHASE II

DRI #4578

[illegible]





PROPERTY OWNERS:
PID: 16 228 01 007 - DR HORTON CROWN LLC

WATER NOTE:
EXISTING WATER LINE LOCATED ON NORRIS LAKE DR AND
PROVIDED BY DEKALB COUNTY.

STREET LIGHT NOTE:
FIXTURES AND ILLUMINATION SHALL COMPLY
WITH COUNTY STANDARDS.

REQUESTED VARIANCES:

1. *GRADED AND REPLANTED BUFFERS AS SHOWN.
2. SEC. 5.4.7.D.6: RETAINING WALLS ON SINGLE FAMILY LOTS ARE ALLOWED TO BE 8' TALL (VARIANCE FROM ZONING BOARD OF APPEALS)

DRI #4578

APPENDIX B

DRI 4478 DATA





Regional Review Finding

Development of Regional Impact

DATE: September 12, 2025

TO: Chair and CEO Lorraine Cochrane, DeKalb County

ATTN TO: Aprell King, *Planner, Long Range Planning*, DeKalb County

FROM: Mike Alexander, COO, Atlanta Regional Commission

RE: Development of Regional Impact (DRI) Review

ARC has completed a regional review of the below DRI. ARC reviewed the project's relationship to regional plans, goals and policies as well as impacts the project may have on the activities, plans, goals and policies of other local jurisdictions and state, federal and other agencies. This Final Report does not address whether the DRI is or is not in the best interest of the host local government.

Name of Proposal: Creekside Village Mixed-Use Development DRI 4478

Submitting Local Government: DeKalb County

Date Opened: August 21, 2025

Date Closed: September 12, 2025

Description: *A regional DRI review of a proposal to construct a mixed-use development with 220 single-family detached units, 331 single-family attached units, 63,000 square feet of shopping center space, and a 7,000 square-foot gas station on a 225-acre currently mostly wooded site generally located east of Rock Chapel Road and north of Pleasant Hill Road in Dekalb County.*

Comments:

Key Comments

The project's protection of stream buffer areas, overall lower scale, and retention of significant portions of the site's 225 total acres as natural open space is somewhat aligned with applicable Rural Areas growth management policies which call for limited development and maintenance of rural character.

The project's limited intrusion into stream buffer areas is aligned with regional environmental and water resource policies.

The project's provision of 250 attached single-family homes within walking distance of significant commercial spaces is aligned with regional placemaking and transportation policies.

The auto-centric configuration of the significant commercial space proposed could be vastly improved by utilizing a more walkable village center layout closely connected to the adjacent townhomes.

The project will generate a total of 9,840 daily new automobile trips; a range of roadway improvements are proposed to mitigate the impact of these trips.

DeKalb County planning comments submitted include: the proposed new road system should be further assessed as it relies too heavily on a main road with several side roads that end in cul-de-sacs rather than providing a more connected grid of streets that distributes trips more broadly; additional pedestrian connectivity and greenspace should be provided in the form of pocket parks connected by walking trails and bike paths; Further consideration of stormwater management infrastructure is recommended due to a portion of the site being located within a flood zone.

General Comments

The Atlanta Region's Plan, developed by ARC in close coordination with partner local governments, is intended to broadly guide regional development in the 11-county metro region to ensure that required infrastructure and resources are in place to support continued economic development and prosperity for the region. The Plan assigns a relevant growth category designation to all areas in the region and provides corresponding growth policy recommendations for each category.

The site of this DRI is designated in the Plan as Rural Areas. The Plan's general information and policy recommendations for Rural Areas are provided at the end of these comments.

The project could be better aligned with Rural Area policies by reconfiguring the significant commercial area into more of a walkable village center easily accessible to the adjacent 250 townhomes and within biking distance of the single-family homes.

Transportation and Mobility Comments

ARC's Transportation and Mobility Group comments are attached.

The proposal is largely consistent with ARC's MTP. Project connectivity with adjacent Regional Thoroughfares and Regional Truck Routes has been properly addressed, but there is a lack of bike infrastructure around the development and no EV charging is provided. Wider buffered sidewalks along SR 214 would increase pedestrian safety and connectivity.

The project will generate a total of 9,840 new vehicular trips; associated roadway improvements to accommodate these improvements are proposed.

The constructed development should provide an interconnected, functional, clearly marked and comfortable pedestrian experience on all driveways, paths, entrances, and parking areas. To the maximum extent possible, new driveways and intersection corners where pedestrians will cross should be constructed with minimal curb radii to reduce speeds of turning vehicles and decrease crossing distances for pedestrians.

ARC Natural Resource Group Comments

ARC's Natural Resource Group comments are attached.

Stream Buffers

Swift Creek, a direct tributary to the Yellow River, runs to the north and east of the project property and is shown as a blue-line stream on the USGS coverage for the project area but based on the submitted site plan, the project property does not extend to the creek. The Yellow River itself is near but not abutting the southeastern corner of the project property. The submitted site plan shows four tributaries to Swift Creek on the property, none of which are shown on the USGS coverage for the project area. The County 75-foot stream buffer and the State Sediment and Erosion Control buffers are shown and identified along Swift Creek and the three easternmost streams on the property. The stream closest to Rock Chapel Road shows buffers, but they are shown as a 50-foot undisturbed buffer and additional 25-foot impervious setback and the 25-foot State Buffer is not identified. The County buffer is defined as 75-foot in County ordinance, Sec. 14-44.1. - Land Development Requirements and the State 25-foot buffer applies on all streams. The buffers on this stream need to be corrected. No intrusions other than transportation crossings, which are allowed under the County ordinance, are shown on the submitted plans. SITE PLAN IN FINAL REPORT IS CORRECTED

Any other unmapped streams on the property may also be subject to the County buffer requirements. Any unmapped State waters identified on the property may also be subject to the State 25-foot Sediment and Erosion Control buffer.

Floodplain

The FEMA coverage for the project area shows both the 100 -year floodplain (Zone AE), the 500-year floodplain (Zone X) and the floodway along Swift Creek, as well as the 500-year floodplain along the tributary closest to Rock Chapel Road. The Swift Creek 100-year floodplain is shown on the project site plans but has only small intrusions at the edges of the property. The Swift Creek 500-year floodplain is not shown on the plans but based on the FEMA coverage, appears to be entirely within the conservation portions of the proposed project. The floodplain on the tributary closest to Rock Chapel Road is identified as 100-year floodplain on the site plan but is shown as 500-year floodplain on the FEMA coverage. The floodplain along the tributary should be corrected and any Swift Creek 500-year floodplain on the property should be shown and identified.

Dekalb County Code Chapter 14, Article IV Floodplain Management sets standards for floodplains and future-conditions floodplains. Please ensure all provisions of this code section are met.

Dekalb County Comments

Comments received from Dekalb County are attached.

Long Range Planning has some capacity concerns with the singular road (beginning at intersection of Rock Chapel Hill Road and Pleasant Hill Road) with the amount of residential connections and limited to zero transit access. Per the Suburban character area in DeKalb County's 2050 Unified Plan, where appropriate, new streets should connect to adjacent street networks or developments and cul-de-sacs should be minimized or prohibited. Further assessment of this road is strongly recommended.

Long Range Planning encourages applicant team to consider more greenspace and pedestrian connectivity such as pocket parks, trails/shared use paths, and bicycle infrastructure to support surrounding residential. Future development should provide better pedestrian and community connectivity and be designed in a way that preserves and enhances existing greenspace (i.e. Yellow River South Park). Additionally, consideration of stormwater management infrastructure is recommended due to a portion of the site being located within a flood zone.

The Neighborhood/Town Center portion of the site seems to follow policy outlined in the 2050 Unified Plan based on what is proposed thus far, with a mix of commercial and residential (with appropriate density) uses that serve the goods and service needs of the surrounding, local neighborhoods. Additionally, Industrial areas seem to be mostly in line per the comprehensive plan. Further commentary may be provided within the Final Report after more extensive review.

GDOT Aviation Comments

GDOT aviation comments are attached.

The Atlanta Region's Plan Growth Policy Considerations: Rural Areas

According to the Atlanta Region's Plan, Rural Areas are those where limited development has taken place or and where development pressure is low. These areas are characterized by sporadic, large single-family lots, agricultural uses, protected lands, and forests. These areas border more central developed and developing areas

and represent the limits of the urban service area in the region. There is a strong desire from residents and elected officials in these areas to keep them rural. Increased development threatens existing rural economic uses, such as forestry, agriculture, and tourism.

To maintain economic viability without undesirable development, these areas may be appropriate as “sending” areas in potential Transfer of Development Rights (TDR) programs. The region is striving to protect these areas by limiting infrastructure investments to targeted areas and allowing no development or only low impact development. There will be a continued need to maintain existing transportation infrastructure, but care should be taken not to spur unwanted growth by inappropriate expansion of infrastructure capacity.

The project is somewhat aligned with the Atlanta Region's Plan's policy recommendations for Rural Areas due to its preservation of a significant amount of open space and the overall limited scale of the development. The project could be better aligned with Rural Area policies by reconfiguring the significant commercial area into more of a walkable village center easily accessible to the adjacent 250 townhomes and within biking distance of the single-family homes.

Dekalb County leadership and staff, along with the applicant team, should collaborate closely to ensure optimal sensitivity to the needs of nearby local governments, neighborhoods, and natural systems.

The following local governments and agencies received notice of this review:

Atlanta Regional Commission	Georgia Department of Natural Resource	Georgia Depart of Community Affairs
Georgia Department of Transportation	Georgia Regional Transportation Authority	Georgia Soil/Water Conserv Commission
Georgia Environmental Finance Authority	Georgia Conservancy	City of Conyers
MARTA		

For questions, please contact Donald Shockey at (470) 378-1531 or dshockey@atlantaregional.org.

This finding will be published to the ARC review website located at <http://atlantaregional.org/plan-reviews>.



Developments of Regional Impact

[DRI Home](#)
[Tier Map](#)
[Apply](#)
[View Submissions](#)
[Login](#)

DRI #4478

DEVELOPMENT OF REGIONAL IMPACT Initial DRI Information

This form is to be completed by the city or county government to provide basic project information that will allow the RDC to determine if the project appears to meet or exceed applicable DRI thresholds. Refer to both the [Rules for the DRI Process](#) and the [DRI Tiers and Thresholds](#) for more information.

Local Government Information

Submitting Local Government: DeKalb
 Individual completing form: Aprell King
 Telephone: 470-898-2251
 E-mail: alking@dekalbcountyga.gov

*Note: The local government representative completing this form is responsible for the accuracy of the information contained herein. If a project is to be located in more than one jurisdiction and, in total, the project meets or exceeds a DRI threshold, the local government in which the largest portion of the project is to be located is responsible for initiating the DRI review process.

Proposed Project Information

Name of Proposed Project: Creekside Village - Mixed-Use Development
 Location (Street Address, GPS Coordinates, or Legal Land Lot Description): 33°26'19.31"N 84°02'40.93"W (33.436900, -84.043081) East of Rock Chapel Road and north of Pleasant
 Brief Description of Project: A new mixed-use residential development is proposed for construction on undeveloped land parcels east of the intersection of SR 124 and Lithonia Industrial Boulevard in DeKalb County, Georgia. The proposed development will consist of 551 residential units and approximately 70,000 square feet of commercial space, approximately 7,000 square feet of which will be service space.

Development Type:

- | | | |
|--|---|---|
| ☐ (not selected) | ☐ Hotels | ☐ Wastewater Treatment Facilities |
| ☐ Office | ☒ Mixed Use | ☐ Petroleum Storage Facilities |
| ☐ Commercial | ☐ Airports | ☐ Water Supply Intakes/Reservoirs |
| ☐ Wholesale & Distribution | ☐ Attractions & Recreational Facilities | ☐ Intermodal Terminals |
| ☐ Hospitals and Health Care Facilities | ☐ Post-Secondary Schools | ☐ Truck Stops |
| ☐ Housing | ☐ Waste Handling Facilities | ☐ Any other development types |
| ☐ Industrial | ☐ Quarries, Asphalt & Cement Plants | |

If other development type, describe:

Project Size (# of units, floor area, etc.): 551 residential units, approximately 70,000 square feet of commercial space, approximately 7,000 sq

Developer: Hybrass Properties, LLC - Rebecca Endress

Mailing Address: 6350 Lake Oconee Pkwy, Suite 110, PMB 51

Address 2:

City: Greensboro State: GA Zip: 30642

Telephone: (770) 679-4262

Email: rebecca@hybrassproperties.com

Is property owner different from developer/applicant? ☐ (not selected) ☐ Yes ☒ No

If yes, property owner:

Is the proposed project entirely located within your ☐ (not selected) ☒ Yes ☐ No

local government's jurisdiction?

If no, in what additional jurisdictions is the project located?

Is the current proposal a continuation or expansion of a previous DRI?

(not selected)

Yes

No

If yes, provide the following information:

Project Name: Swift Creek

Project ID: 1336

The initial action being requested of the local government for this project:

Rezoning

Variance

Sewer

Water

Permit

Other

Is this project a phase or part of a larger overall project?

(not selected)

Yes

No

If yes, what percent of the overall project does this project/phase represent?

Estimated Project Completion Dates:

This project/phase: 12/31/2028

Overall project: 2028

Back to Top



Developments of Regional Impact

[DRI Home](#)
[Tier Map](#)
[Apply](#)
[View Submissions](#)
[Login](#)

DRI #4478

Undisturbed buffers, proactive BMP's, and open space to preserve sensitive areas will all be employed on this project to ensure that environmental quality is maintained as it was pre-development.

DEVELOPMENT OF REGIONAL IMPACT Additional DRI Information

This form is to be completed by the city or county government to provide information needed by the RDC for its review of the proposed DRI. Refer to both the [Rules for the DRI Process](#) and the [DRI Tiers and Thresholds](#) for more information.

Local Government Information

Submitting Local
Government: DeKalb

Individual completing form: Aprell King

Telephone: 470-898-2251

Email: alking@dekalbcountyga.gov

Project Information

Name of Proposed Project: Creekside Village - Mixed-Use Development

DRI ID Number: 4478

Developer/Applicant: Hybrass Properties, LLC - Rebecca Endress

Telephone: (770) 679-4262

Email(s): rebecca@hybrassproperties.com

Additional Information Requested

Has the RDC identified any additional information required in order to proceed with the official regional review process? (If no, proceed to Economic Impacts.)
☐ (not selected) ☒ Yes ☐ No

If yes, has that additional information been provided to your RDC and, if applicable, GRTA?
☒ (not selected) ☐ Yes ☐ No

If no, the official review process can not start until this additional information is provided.

Economic Development

Estimated Value at Build-Out: 173,688,405

Estimated annual local tax revenues (i.e., property tax, sales tax) likely to be generated by the proposed development: 2,417,106

Is the regional work force sufficient to fill the demand created by the proposed project?
☐ (not selected) ☒ Yes ☐ No

Will this development displace any existing uses?
☐ (not selected) ☐ Yes ☒ No

If yes, please describe (including number of units, square feet, etc): n/a; property site does not have any pre-existing uses

Water Supply

Name of water supply provider for this site: Dekalb County Watershed Management

What is the estimated water supply demand to be generated by the project, measured in Millions of Gallons Per Day (MGD)? 1.9153 MGD

Is sufficient water supply capacity available to serve the proposed project? ☐ (not selected) ☒ Yes ☐ No

If no, describe any plans to expand the existing water supply capacity:
n/a; current system has capacity for project

Is a water line extension required to serve this project? ☐ (not selected) ☐ Yes ☒ No

If yes, how much additional line (in miles) will be required?
n/a; existing system in right-of-way abutting property

Wastewater Disposal

Name of wastewater treatment provider for this site: Snapfinger Creek Wastewater Treatment Plant

What is the estimated sewage flow to be generated by the project, measured in Millions of Gallons Per Day (MGD)? 5.4153

Is sufficient wastewater treatment capacity available to serve this proposed project? ☐ (not selected) ☒ Yes ☐ No

If no, describe any plans to expand existing wastewater treatment capacity: n/a; sufficient capacity exists at routed treatment plant

Is a sewer line extension required to serve this project? ☐ (not selected) ☐ Yes ☒ No

If yes, how much additional line (in miles) will be required? n/a; development sewer will be routed to existing sanitary lines at multiple right-of-way frontages

Land Transportation

How much traffic volume is expected to be generated by the proposed development, in peak hour vehicle trips per day? (If only an alternative measure of volume is available, please provide.) 14,830 Daily, 913 AM, 1,228 PM

Has a traffic study been performed to determine whether or not transportation or access improvements will be needed to serve this project? ☐ (not selected) ☒ Yes ☐ No

Are transportation improvements needed to serve this project? ☐ (not selected) ☒ Yes ☐ No

If yes, please describe below: Signal modification to SR 124 and Lithonia Ind Blvd that incorporate site driveway on the east leg; site driveway will have left, through, and through+right approach lanes, as well as a new right-turn lane on SR 124 into the site. The outside left-turn lane on Lithonia Ind Blvd will need to be re-striped to a shared left+through lane. Southbound U-Turn on SR 124 will need to be re-striped as a shared left/U-turn lane. A right-turn lane on SR 124 will also accompany the RIRO Site Drive South on SR 124. A left-turn lane and right-turn lane on Pleasant Hill Road will be needed to accommodate Site Drive East across from Providence Point Drive.

Solid Waste Disposal

How much solid waste is the project expected to generate annually (in tons)? 299,979.5

Is sufficient landfill capacity available to serve this proposed project? ☐ (not selected) ☒ Yes ☐ No

If no, describe any plans to expand existing landfill capacity: n/a; plenty of annual capacity in Seminole Road facility

Will any hazardous waste be generated by the development? ☐ (not selected) ☐ Yes ☒ No

If yes, please explain:n/a

Stormwater Management

What percentage of the site is projected to be impervious surface once the proposed development has been constructed? 40%

Describe any measures proposed (such as buffers, detention or retention ponds, pervious parking areas) to mitigate the project's impacts on stormwater management: Stream buffers in compliance with both State standards and County standards incorporating MNGWPD requirements will be adhered to for this project along with the requirements of the Georgia Stormwater Management Manual. The areas near environmentally sensitive areas will be protected throughout the construction process.

Environmental Quality

Is the development located within, or likely to affect any of the following:

1. Water supply watersheds? ☐ (not selected) ☒ Yes ☐ No
2. Significant groundwater recharge areas? ☐ (not selected) ☒ Yes ☐ No
3. Wetlands? ☐ (not selected) ☒ Yes ☐ No
4. Protected mountains? ☐ (not selected) ☒ Yes ☐ No
5. Protected river corridors? ☐ (not selected) ☒ Yes ☐ No
6. Floodplains? ☐ (not selected) ☒ Yes ☐ No
7. Historic resources? ☐ (not selected) ☒ Yes ☐ No
8. Other environmentally sensitive resources? ☐ (not selected) ☒ Yes ☐ No

If you answered yes to any question above, describe how the identified resource(s) may be affected:

[Back to Top](#)

[GRTA DRI Page](#) | [ARC DRI Page](#) | [RC Links](#) | [DCA DRI Page](#)

[DRI Site Map](#) | [Contact](#)


DRI SITE PLAN
FOR
CREEKSIDE VILLAGE

DRI #4478


LAND LOTS 188, 189, 196, 197, 16TH DISTRICT
DEKALB COUNTY, GEORGIA

ADDRESS: 7480 ROCK CHAPEL ROAD, LITHONIA, GA 30058

OWNER: HYBRASS PROPERTIES, LLC 6350 LAKE OCONEE PKWY PMB 110-51 GREENSBORO, GA 30642 PHONE: (770) 679-4262	DEVELOPER: HYBRASS PROPERTIES, LLC 6350 LAKE OCONEE PKWY PMB 110-51 GREENSBORO, GA 30642 PHONE: (770) 679-4262	24 HOUR CONTACT: REBECCA ENDRESS PHONE: (770) 679-4262	SURVEYOR: FALCON DESIGN CONSULTANTS, LLC 235 CORPORATE CENTER DR., SUITE 200 STOCKBRIDGE, GA 30281 PHONE: (770) 389-8666	ENGINEER: FALCON DESIGN CONSULTANTS, LLC 235 CORPORATE CENTER DR., SUITE 200 STOCKBRIDGE, GA 30281 PHONE: (770) 389-8666
---	---	--	---	---

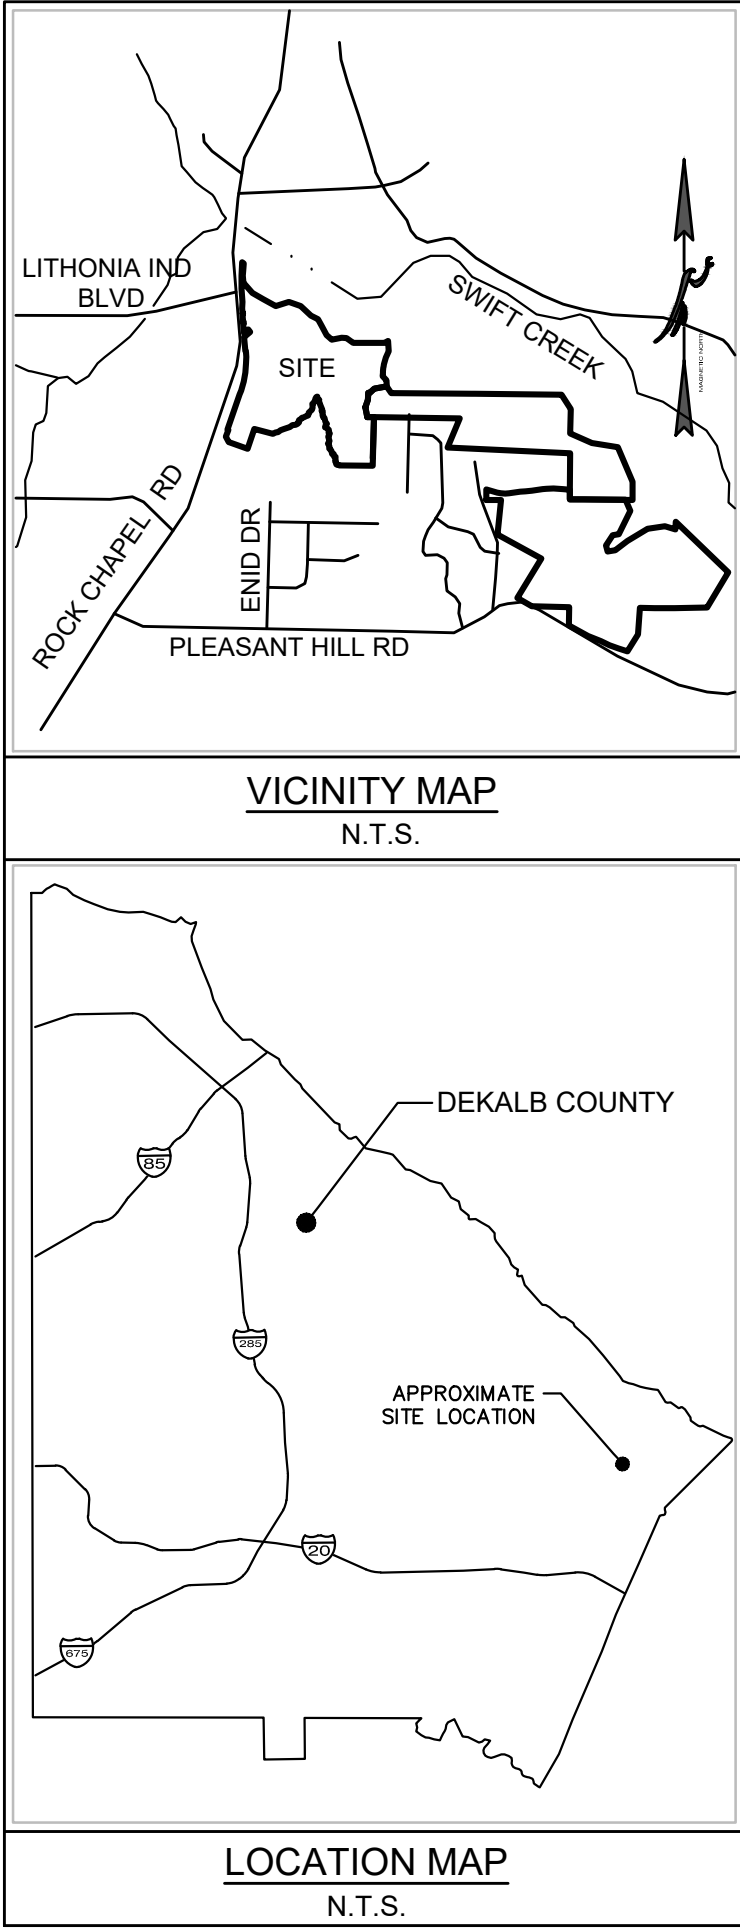

Sheet List Table	
Sheet Number	Sheet Title
1.0	COVER SHEET
2.0	SITE CONTEXT PLAN
3.0	OVERALL SITE PLAN
3.1	CREEKSIDE VILLAGE PHASE 2 SITE PLAN
3.2	MARISTONE SITE PLAN
3.3	PLEASANT HILL SITE PLAN

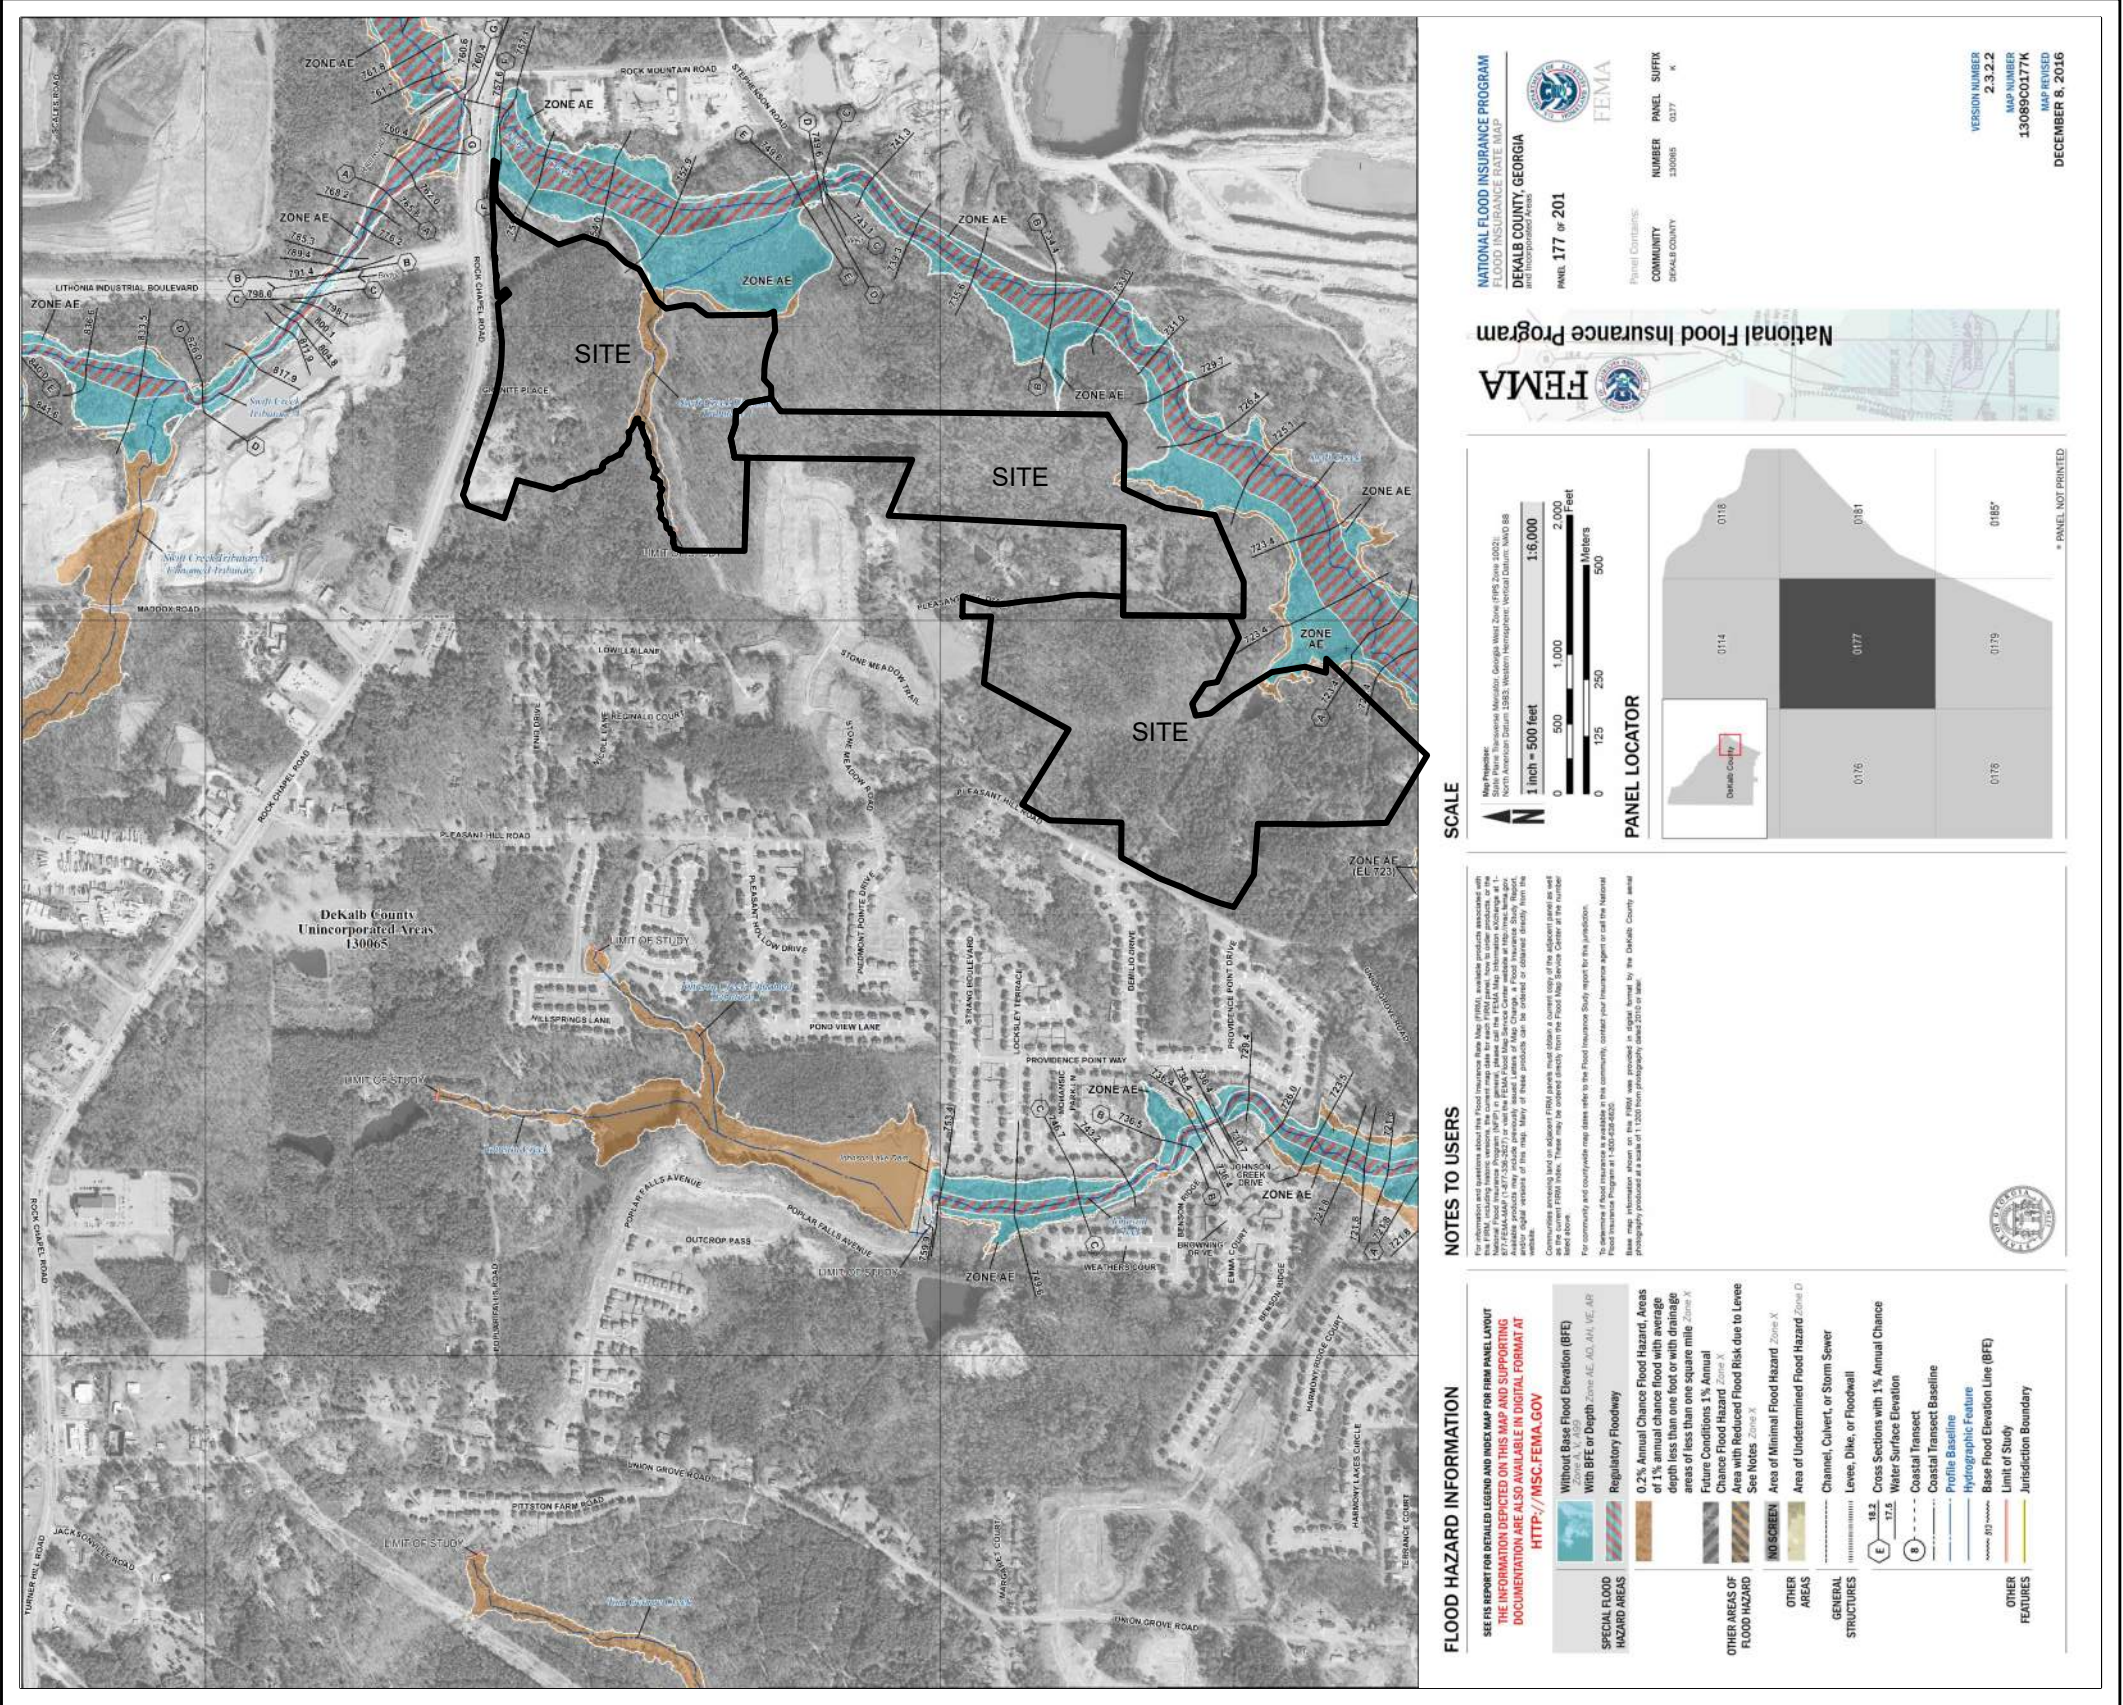

FEMA FLOOD MAP

AS SHOWN ON FLOOD INSURANCE RATE MAPS OF A DEKALB COUNTY, GEORGIA
COMMUNITY PANEL NUMBER: 13089C0177K EFFECTIVE DATE: DEC. 8TH, 2016.
PORTIONS OF THESE PROPERTIES ARE LOCATED IN A FEMA FLOOD HAZARD
ZONE.

DEVELOPMENT DATA

1. OWNER HYBRASS PROPERTIES, LLC 6350 LAKE OCONEE PKWY PMB 110-51 GREENSBORO, GA 30642 PHONE: (770) 679-4262 DEVELOPER HYBRASS PROPERTIES, LLC 6350 LAKE OCONEE PKWY PMB 110-51 GREENSBORO, GA 30642 PHONE: (770) 679-4262 24 HOUR CONTACT: REBECCA ENDRESS PHONE: (770) 679-4262	5. FLOOD ZONE DATA A PORTION OF THE PARCEL SHOWN HEREIN DOES LIE WITHIN A 100 YEAR FLOOD HAZARD AREA PER F.I.R.M. PANEL 13089C0177K, EFFECTIVE DATE DECEMBER 8, 2016. LOCATED IN SWIFT CREEK WATERSHED
2. ENGINEER FALCON DESIGN CONSULTANTS, LLC 235 CORPORATE CENTER DR., SUITE 200 STOCKBRIDGE, GA 30281 PHONE: (770) 389-8666	6. PROPERTY ADDRESS 7480 ROCK CHAPEL ROAD, LITHONIA, GA 30058
3. SOURCE OF DATA FALCON DESIGN CONSULTANTS, LLC 235 CORPORATE CENTER DR., SUITE 200 STOCKBRIDGE, GA 30281 PHONE: (770) 389-8666 BOUNDARY SURVEY PERFORMED BY: FALCON DESIGN CONSULTANTS, LLC DATED: AUGUST 23, 2010 TOPOGRAPHIC INFORMATION: OBTAINED FROM DEKALB CO. GIS	7. CREEKSIDE SITE REQUIREMENTS PHASE 2 DEVELOPMENT 75.37 ACRES PHASE 2 NUMBER OF LOTS 222 LOTS PH 2 PARCEL 1 DENSITY MU-4 (146 DU/44.63 AC) 3.3 DU/AC PH 2 PARCEL 2 DENSITY MU-1 (76 DU/30.77 AC) 2.5 DU/AC PHASE 2 MIN. LOT SIZE 3,250 S.F. PHASE 2 MIN. LOT WIDTH 25 FT. PHASE 2 MIN. HOUSE SIZE 1,600 S.F. PHASE 2 OPEN SPACE 30.54 ACRES BUILDING SETBACKS: MIN./MAX FRONT YARD 10'/20' 0' 10' MIN. INTERIOR SIDE YARD N/A 0' 0' MIN./MAX SIDE CORNER YARD 10'/20' 5' 15' MIN. REAR YARD 20' 10' 20' CREEKSIDE ZONING: MZ (PREV. MU-1 & MU-4) CREEKSIDE OPEN SPACE REQUIREMENTS: 30.54 ACRES OF OPEN SPACE / 75.37 ACRES IN DEVELOPMENT = 40.52% OPEN SPACE
4. SITE LOCATION DATA EAST SIDE OF ROCK CHAPEL ROAD, NORTH OF KNOLL HOLLOW ROAD TO INTERSECTION WITH LITHONIA INDUSTRIAL BLVD THERE ARE WETLANDS OR LIVE STREAMS WITHIN 200' OF THE SITE. NO WETLANDS ARE IMPACTED BY THIS DEVELOPMENT.	MARISTONE SITE REQUIREMENTS TOTAL ACREAGE: 54.20 ACRES NUMBER OF APPROVED LOTS: 151 LOTS NUMBER OF LOTS: 149 LOTS GROSS DENSITY: 2.75 DU/AC MARISTONE LOT STANDARDS: MIN. LOT SIZE: 5,000 S.F. MIN. LOT WIDTH: 50 FT. FRONT SETBACK: 20 FT. SIDE SETBACK: 7.5 FT. REAR SETBACK: 20 FT. MARISTONE OPEN SPACE REQUIREMENTS: REQUIRED: 10.90 ACRES (20%) PROVIDED: 22.22 ACRES (41%) PLEASANT HILL SITE REQUIREMENTS TOTAL ACREAGE: 95.52 ACRES NUMBER OF APPROVED LOTS: 214 LOTS NUMBER OF LOTS: 182 LOTS GROSS DENSITY: 1.91 DU/AC PLEASANT HILL LOT STANDARDS: MIN. LOT SIZE: 6,000 S.F. MIN. LOT WIDTH: 60 FT. FRONT SETBACK: 20 FT. SIDE SETBACK: 7.5 FT. REAR SETBACK: 20 FT. PLEASANT HILL OPEN SPACE REQUIREMENTS: REQUIRED: 28.66 ACRES (30%) PROVIDED: 39.08 ACRES (41%)

CIVIL
ENGINEERING
COA NO. 13F 80476
CONSTRUCTION
MANAGEMENT

LAND
SURVEYING
COA NO. 13F 80495
LANDSCAPE
ARCHITECT

LAND
PLANNING

STOCKBRIDGE OFFICE
235 CORPORATE CENTER, SUITE 200
STOCKBRIDGE, GEORGIA 30281
PH: (770) 389-8666 • FAX: (770) 389-8666
NEWMAN OFFICE
40 GREENWAY CT., STE. A
NEWMAN, GEORGIA 30265
PH: (770) 755-7978
CUMMING OFFICE
500 PEARCE FERRY RD., STE. 1
CUMMING, GEORGIA 30040
PH: (770) 807-7188
www.fdc-llc.com

COVER SHEET
FOR
CREEKSIDE VILLAGE
DRI #4478
LOCATED IN:
LAND LOTS 188, 189, 196, 197 16th DISTRICT
DEKALB COUNTY, GEORGIA

REVISIONS	
DATE	REVISION
1. 6/10/25	REVISED TITLE AND STREAM BUFFERS
2. 6/10/25	REVISED STREAM BUFFERS
3. 9/09/25	CORRECTED STREAM BUFFER LABELS SHEET 3.1
4.	
5.	
6.	
7.	
8.	


Know what's below
Call before you dig
UTILITIES PROTECTION CENTER
1 (800) 282-7171 OR 404 524-8181

DATE:	5/15/25
SCALE:	NA
PROJ. NUMBER:	100.002
DRAWN BY:	AM
REVIEWED BY:	JDL
REVISED BY:	

THIS DOCUMENT IS NOT VALID UNLESS IT BEARS THE
ORIGINAL SIGNATURE OF THE REGISTRANT
ACROSS THE REGISTRANT'S SEAL.

SHEET NUMBER

1.0

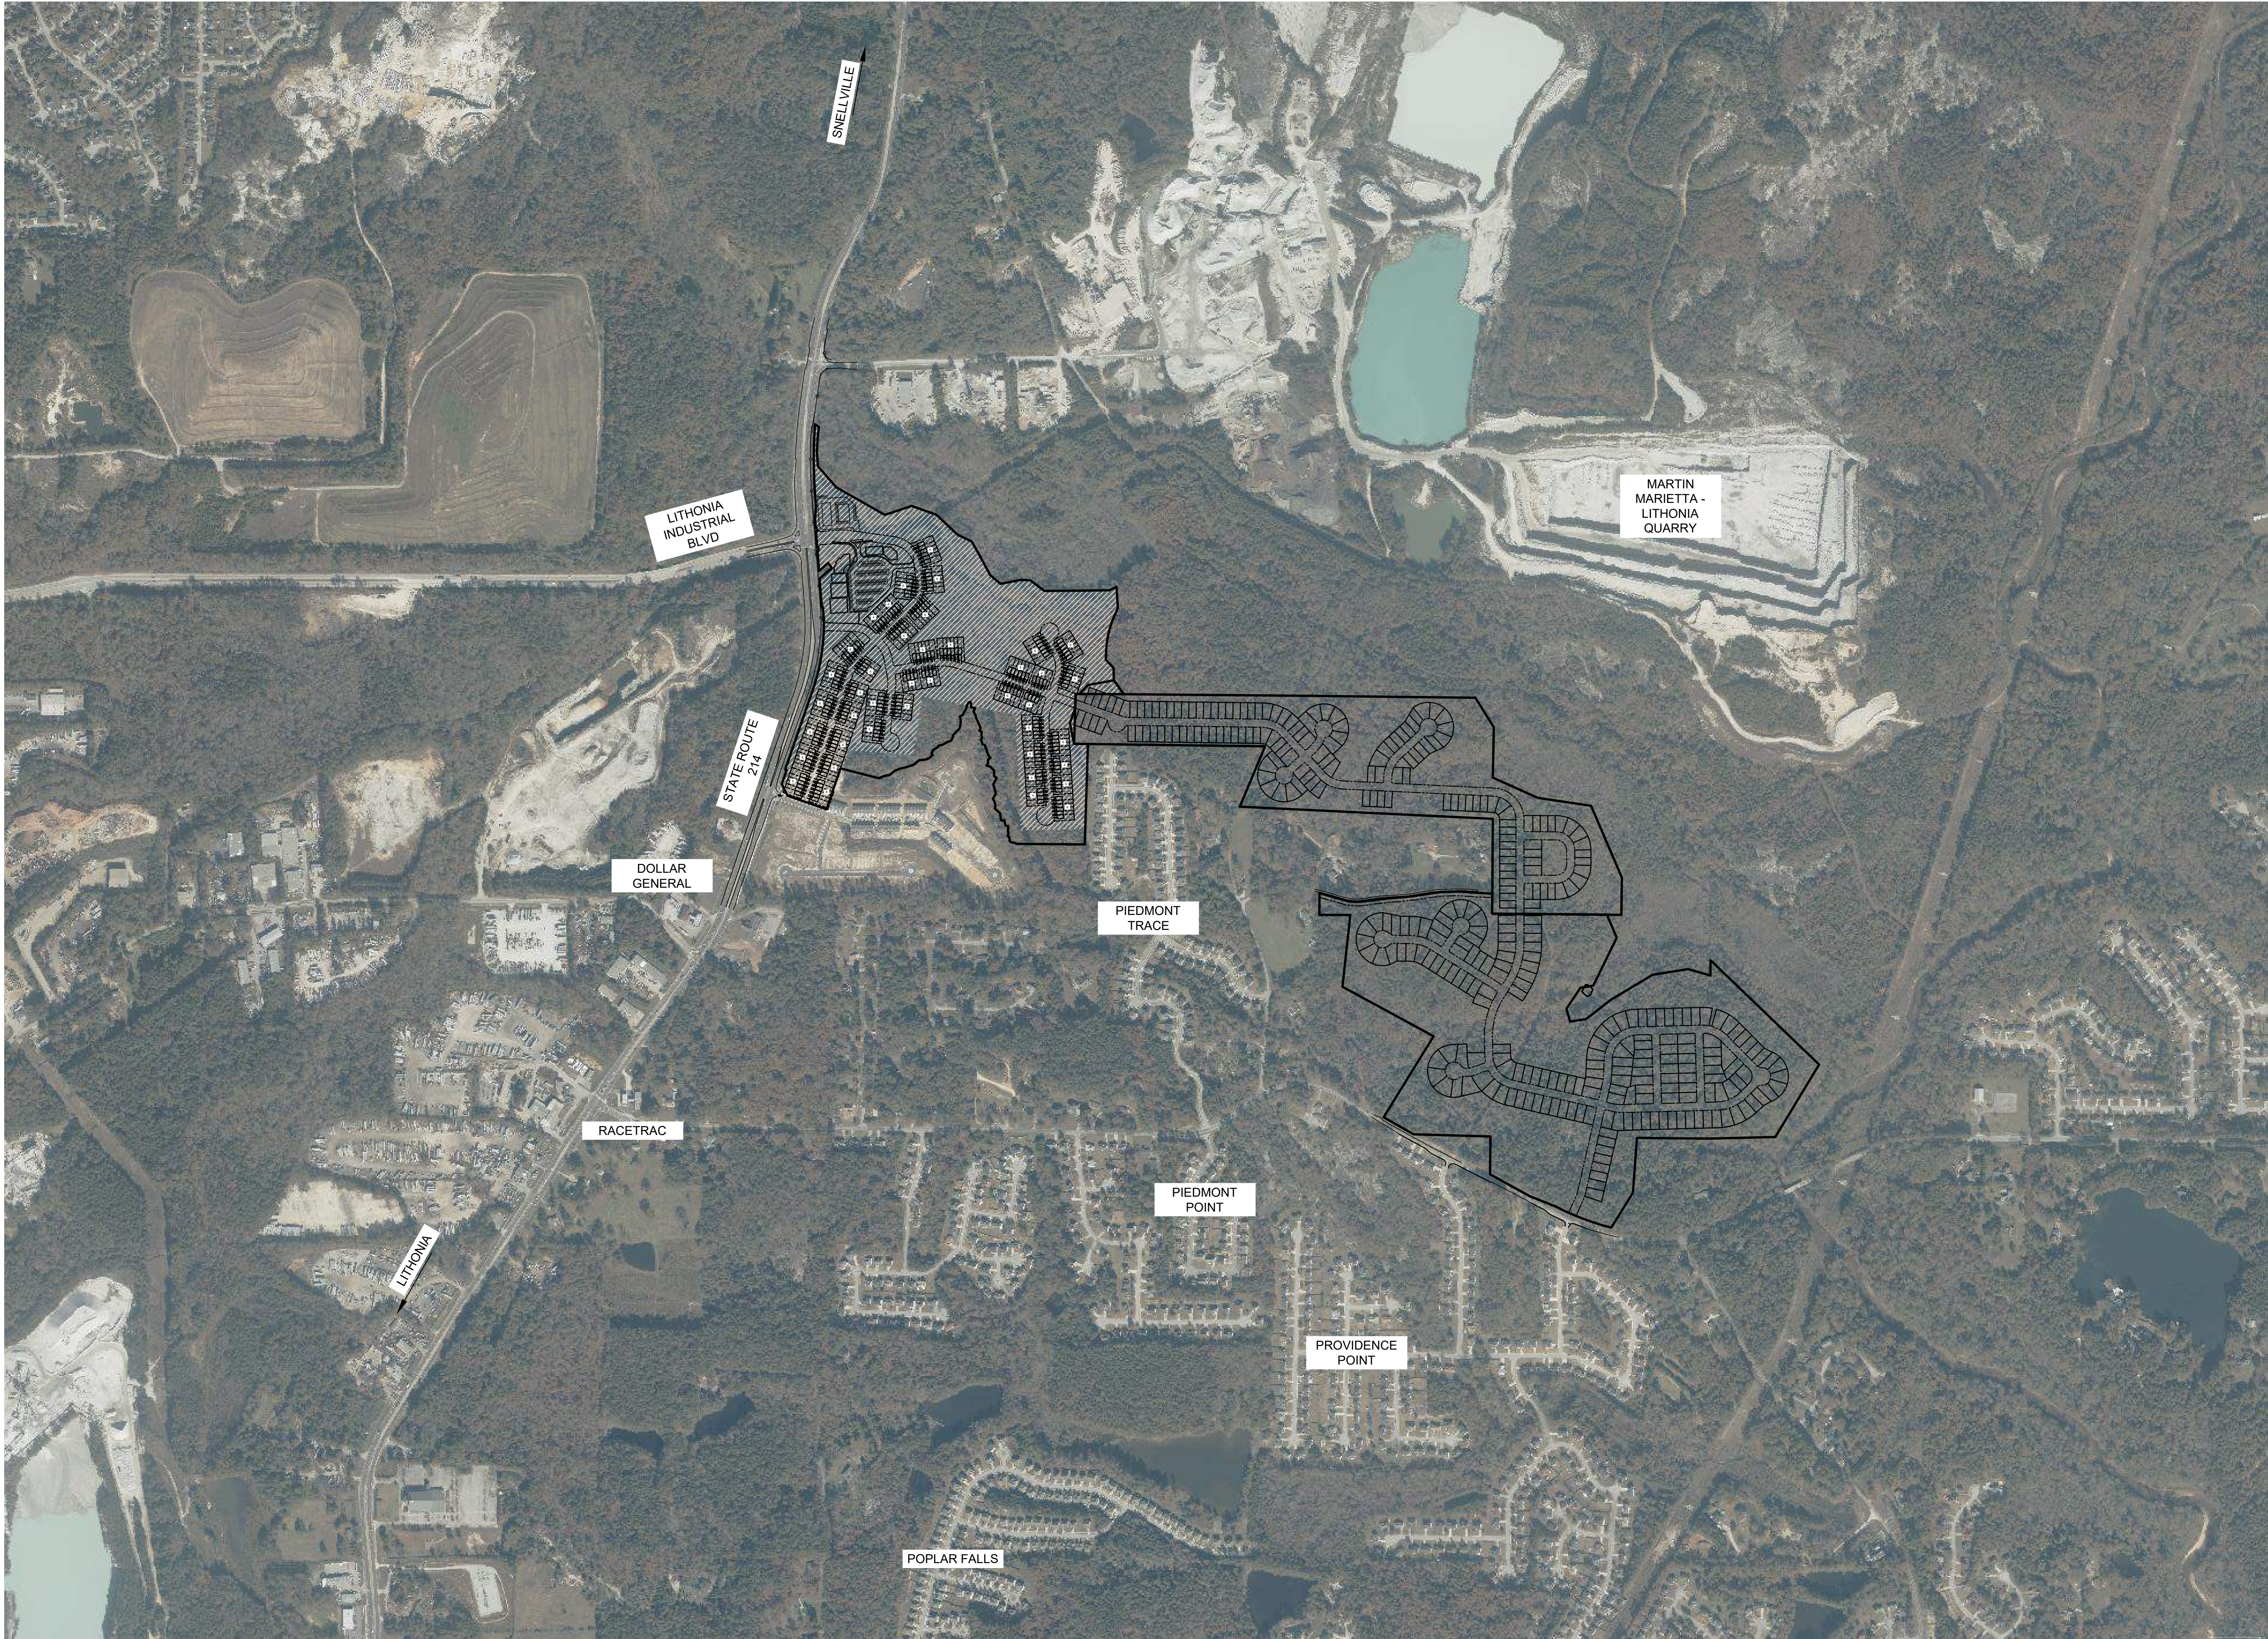

CIVIL
ENGINEERING
CONSTRUCTION
MANAGEMENT

LAND
SURVEYING
LANDSCAPE
ARCHITECT

LAND
PLANNING

FALCON DESIGN
CONSULTANTS

STOCKBRIDGE OFFICE
215 CORY CT. DR. STE. 200
STOCKBRIDGE, GEORGIA 30281
P: (770) 939-8666 • Fax: (770) 939-8668

NEWNAN OFFICE
500 GARDENWAY CT. STE. A
NEWNAN, GEORGIA 30255
P: (770) 755-7978

CUMMING OFFICE
500 PIRKLE FERRY RD. STE. 1
CUMMING, GEORGIA 30041
P: (770) 887-1100

www.fdc-llc.com

SITE CONTEXT PLAN
FOR
CREEKSIDE VILLAGE
DRI #4478
LOCATED IN:
LAND LOTS 188, 189, 196, 197 16th DISTRICT
DEKALB COUNTY, GEORGIA

REVISIONS	
DATE	REVISION
1. 6/10/25	REVISED TITLE AND STREAM BUFFERS
2. 6/10/25	REVISED STREAM BUFFER LABELS, SHEET 3.1
3. 9/09/25	CORRECTED STREAM BUFFER LABELS, SHEET 3.1
4.	
5.	
6.	
7.	
8.	

Know what's below.
Call before you dig.
UTILITIES PROTECTION CENTER
1-800-282-7474 • OK, DIAL 811

DATE: 5/15/25

SCALE: NA

PROJ NUMBER: 100.002


DRAWN BY: AM

REVIEWED BY: JDL

REVISED BY:

THIS DOCUMENT IS NOT VALID UNLESS IT BEARS THE ORIGINAL SIGNATURE OF THE REGISTRANT ACROSS THE REGISTRANT'S SEAL.

SHEET NUMBER
2.0

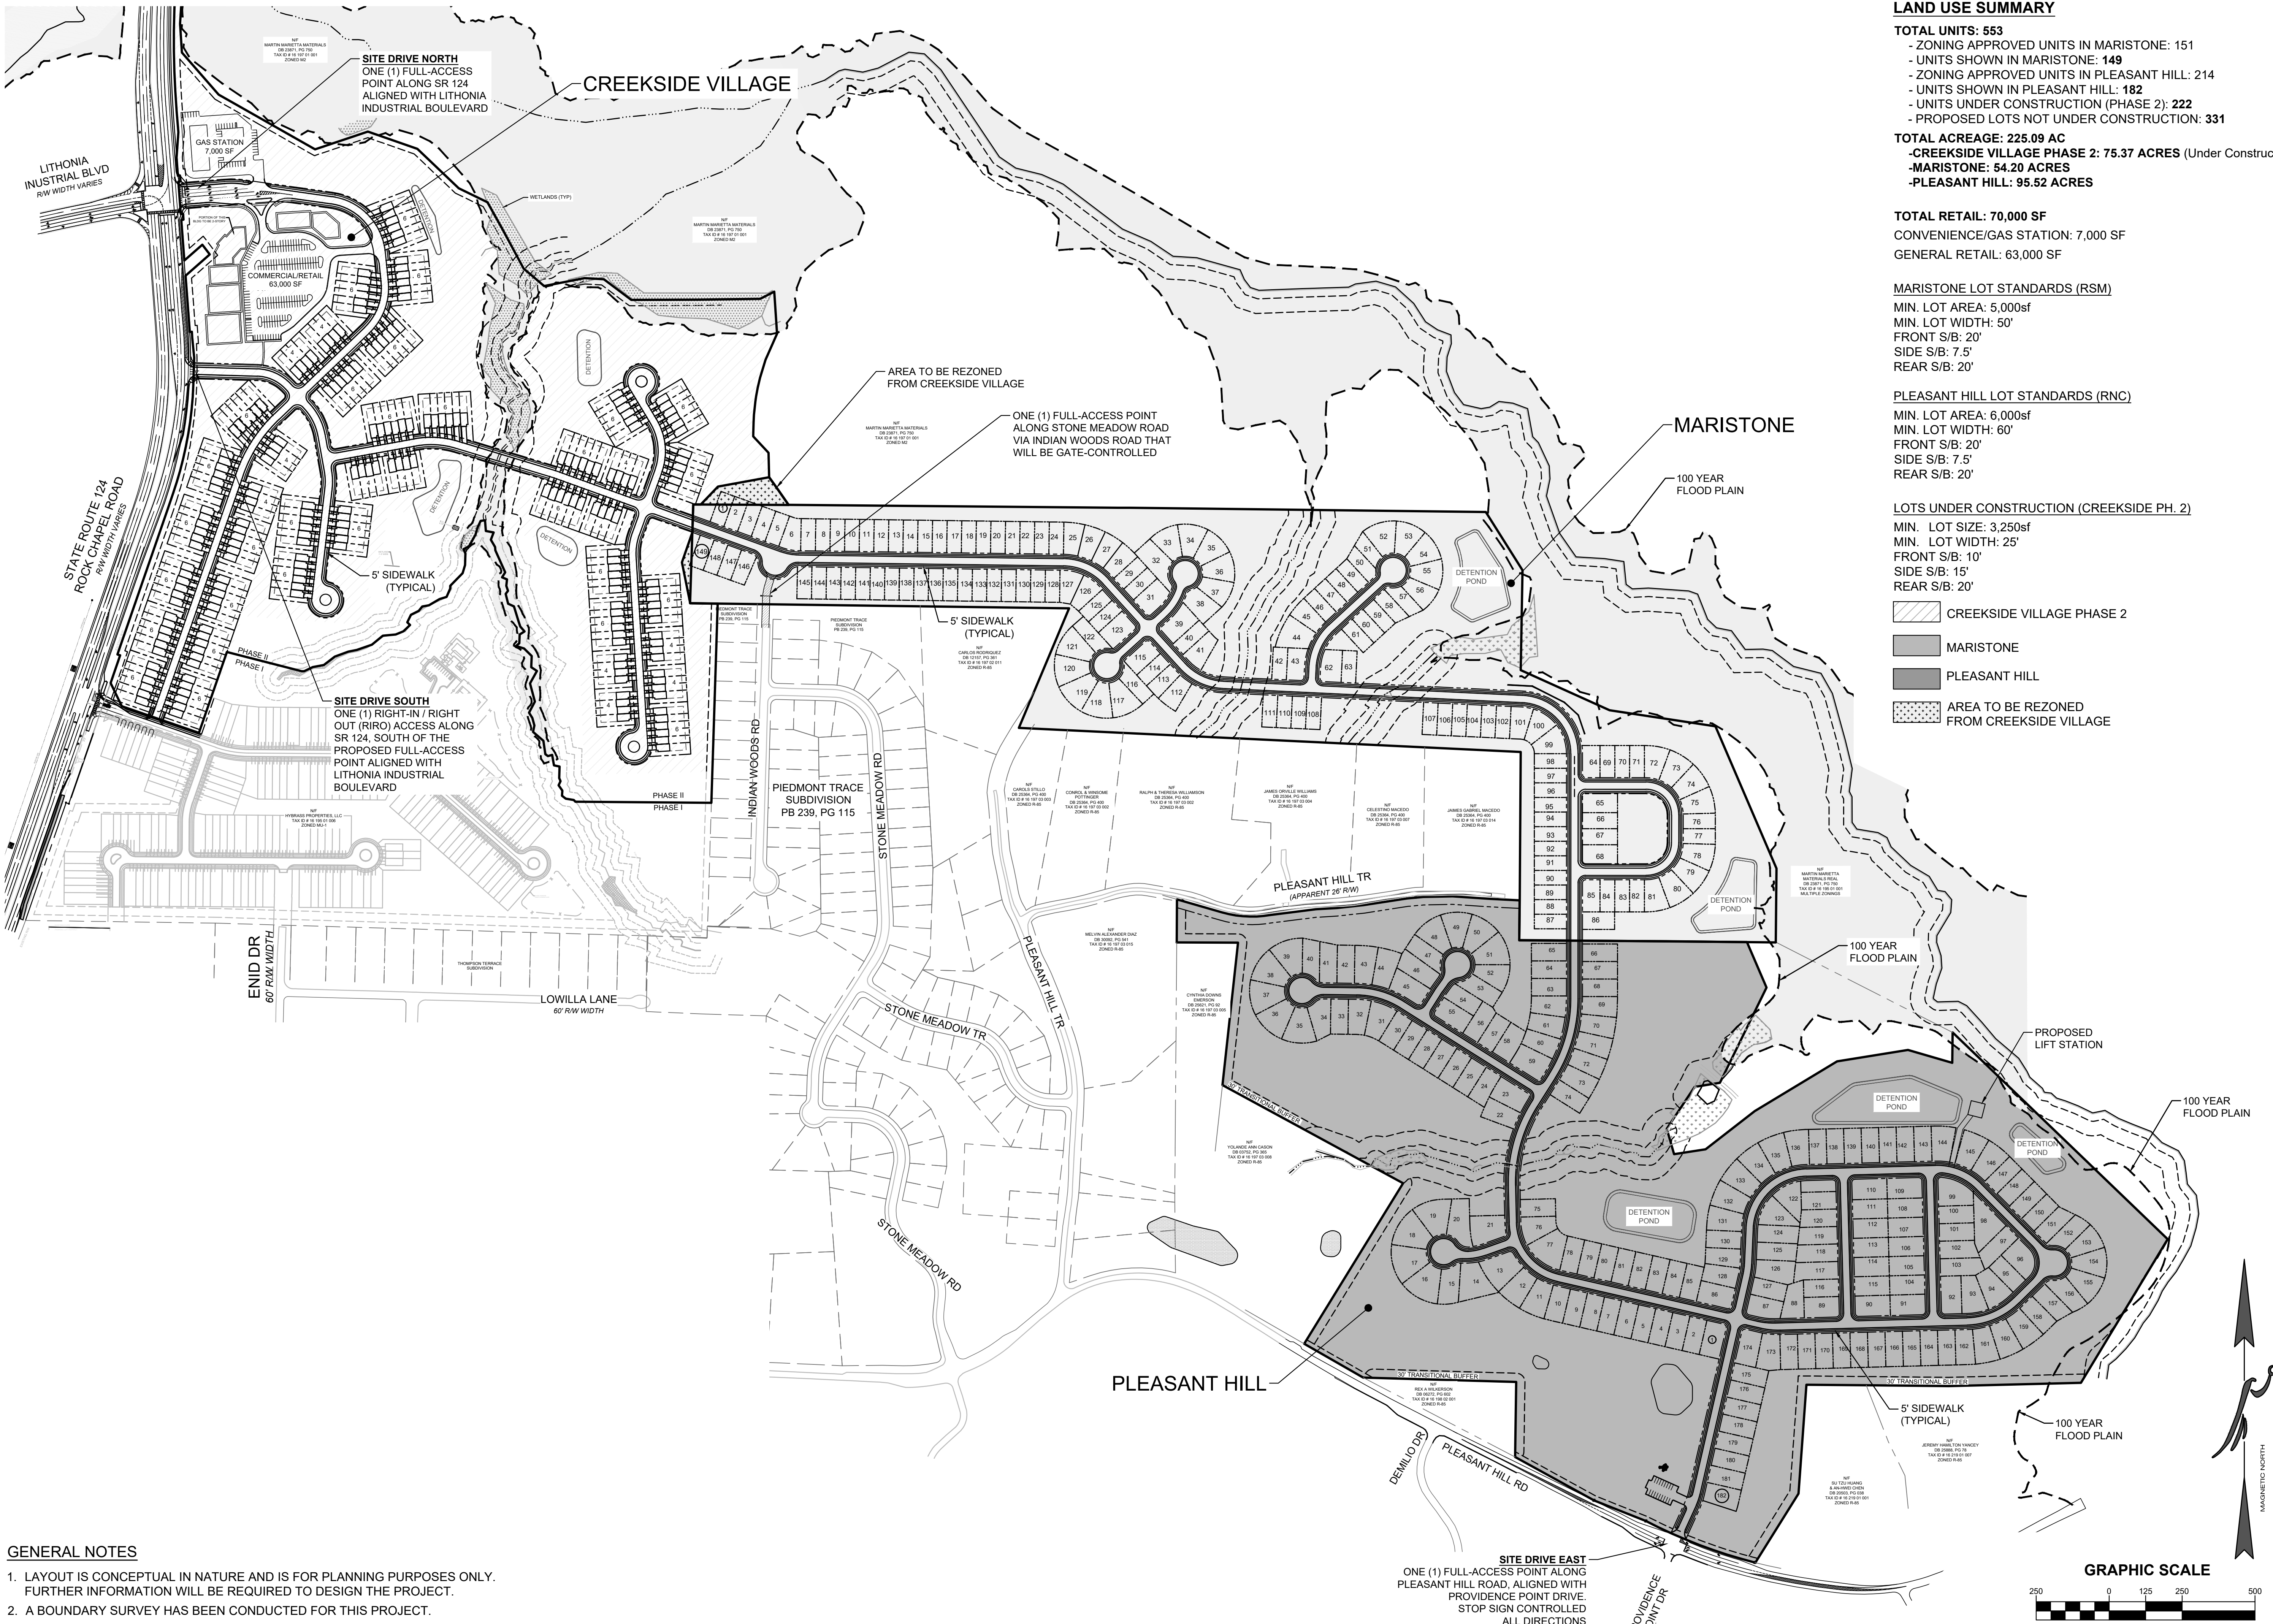

GENERAL NOTES

1. LAYOUT IS CONCEPTUAL IN NATURE AND IS FOR PLANNING PURPOSES ONLY. FURTHER INFORMATION WILL BE REQUIRED TO DESIGN THE PROJECT.
2. A BOUNDARY SURVEY HAS BEEN CONDUCTED FOR THIS PROJECT.

LAND USE SUMMARY

TOTAL UNITS: 553
- ZONING APPROVED UNITS IN MARISTONE: 151
- UNITS SHOWN IN MARISTONE: 149
- ZONING APPROVED UNITS IN PLEASANT HILL: 214
- UNITS SHOWN IN PLEASANT HILL: 182
- UNITS UNDER CONSTRUCTION (PHASE 2): 222
- PROPOSED LOTS NOT UNDER CONSTRUCTION: 331

TOTAL ACREAGE: 225.09 AC
-CREEKSIDE VILLAGE PHASE 2: 75.37 ACRES (Under Construction)
-MARISTONE: 54.20 ACRES
-PLEASANT HILL: 95.52 ACRES

TOTAL RETAIL: 70,000 SF
CONVENIENCE/GAS STATION: 7,000 SF
GENERAL RETAIL: 63,000 SF

MARISTONE LOT STANDARDS (RSM)

MIN. LOT AREA: 5,000sf
MIN. LOT WIDTH: 50'
FRONT S/B: 20'
SIDE S/B: 7.5'
REAR S/B: 20'


PLEASANT HILL LOT STANDARDS (RNC)

MIN. LOT AREA: 6,000sf
MIN. LOT WIDTH: 60'
FRONT S/B: 20'
SIDE S/B: 7.5'
REAR S/B: 20'

LOTS UNDER CONSTRUCTION (CREEKSIDE PH. 2)

MIN. LOT SIZE: 3,250sf
MIN. LOT WIDTH: 25'
FRONT S/B: 10'
SIDE S/B: 15'
REAR S/B: 20'

- CREEKSIDE VILLAGE PHASE 2
- MARISTONE
- PLEASANT HILL
- AREA TO BE REZONED FROM CREEKSIDE VILLAGE

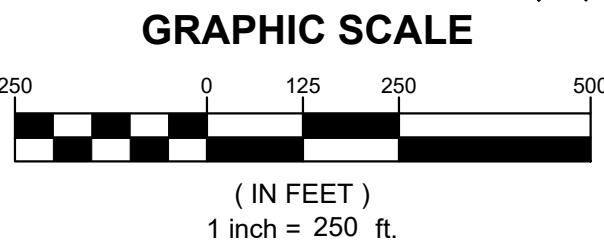

CIVIL
ENGINEERING
CONSTRUCTION
MANAGEMENT

LAND
SURVEYING
LANDSCAPE
ARCHITECT

LAND
PLANNING

**FALCON DESIGN
CONSULTANTS**

STOCKBRIDGE OFFICE
214 CORY CT. DR. STE. 200
STOCKBRIDGE, GEORGIA 30281
PH: (770) 589-6666 • Fax: (770) 589-6666

NEWNAN OFFICE
40 GREENWAY CT., STE. A
NEWNAN, GEORGIA 30255
PH: (770) 725-7978

CUMMING OFFICE
500 PIRKLE FERRY RD., STE. C
CUMMING, GEORGIA 30048
PH: (770) 807-7388

www.fdc-llc.com

COVER SHEET
FOR
CREEKSIDE VILLAGE
DRI #4478
LOCATED IN:
LAND LOTS 188, 189, 196, 197 16th DISTRICT
DEKALB COUNTY, GEORGIA

REVISIONS

DATE	REVISION
1. 6/10/25	REVISED TITLE AND STREAM BUFFERS
2. 6/10/25	REVISED STREAM BUFFER LABELS, SHEET 3.1
3. 9/09/25	CORRECTED STREAM BUFFER LABELS, SHEET 3.1
4.	
5.	
6.	
7.	
8.	


Know what's below
Call before you dig
UTILITIES PROTECTION CENTER
1-800-282-7171 • OK, DIAL 811

DATE:	5/15/25
SCALE:	1" = 250'
PROJ NUMBER:	100.002
DRAWN BY:	AM
REVIEWED BY:	JDL
REVISED BY:	

THIS DOCUMENT IS NOT VALID UNLESS IT BEARS THE ORIGINAL SIGNATURE OF THE REGISTRANT ACROSS THE REGISTRANT'S SEAL.

SHEET NUMBER

3.0

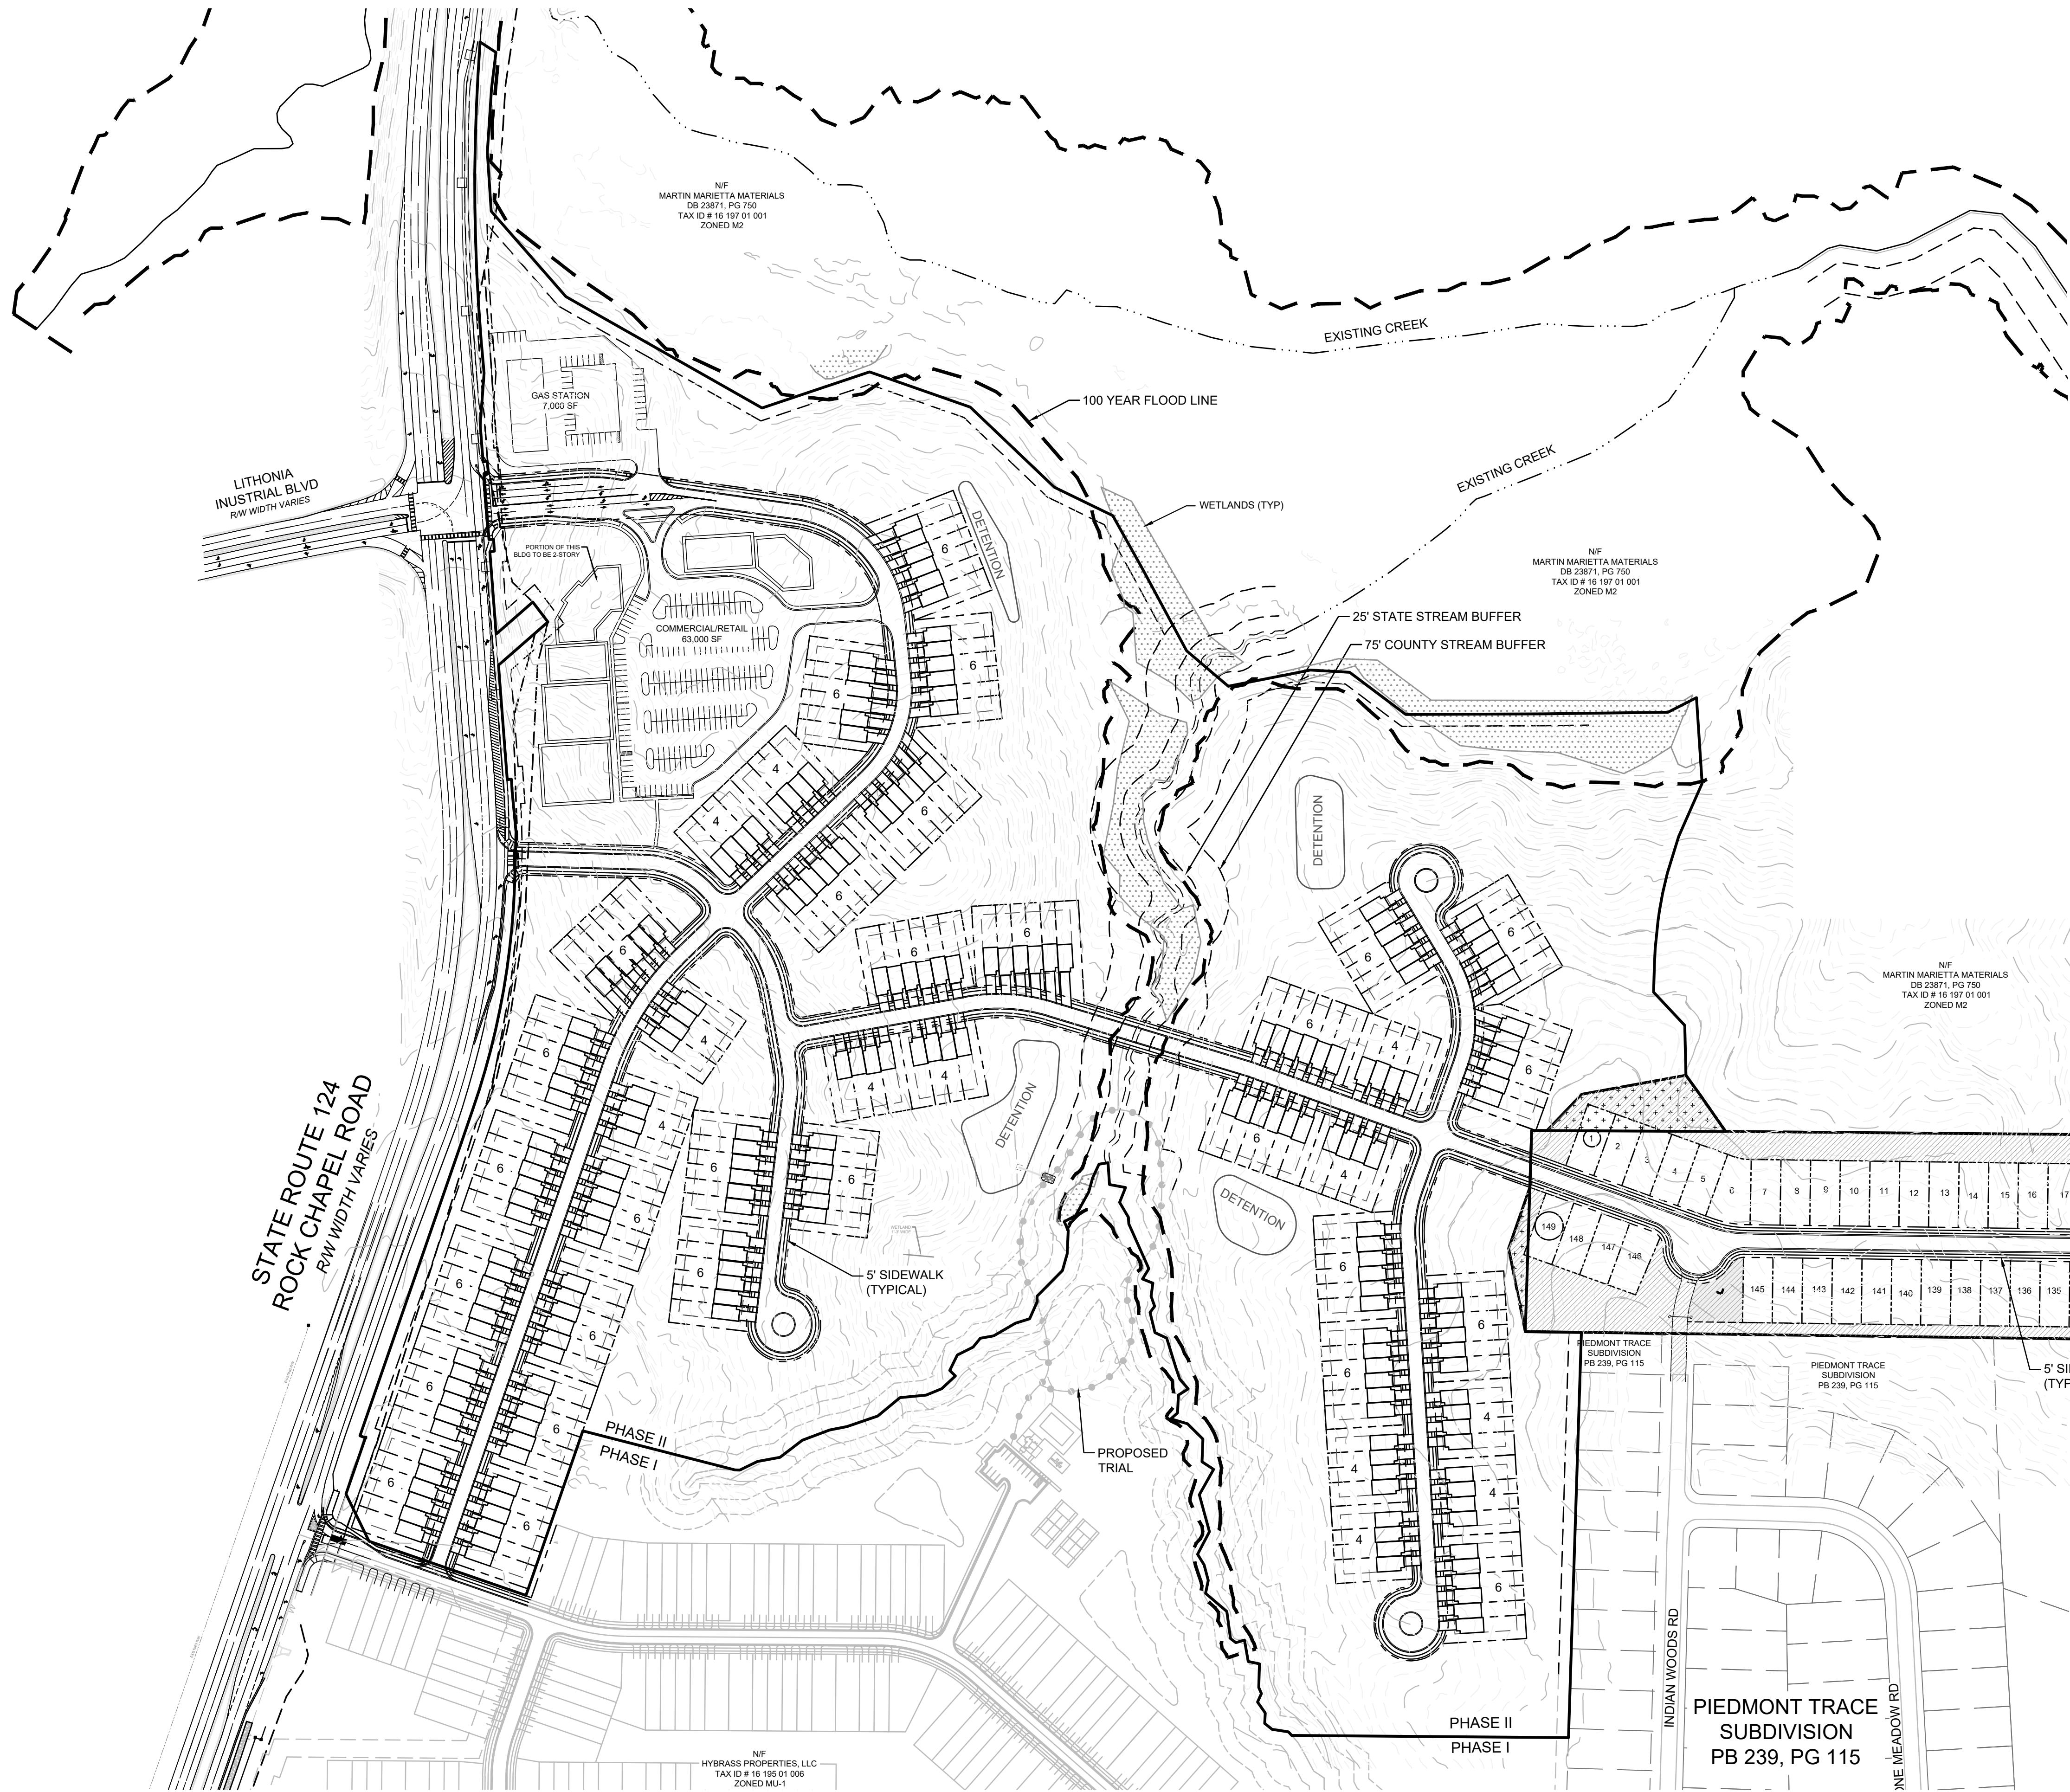

LAND USE SUMMARY

TOTAL UNITS: 222
TOTAL ACRES (CREEKSIDE): 75.37 AC

CREEKSIDE LOT STANDARDS

MIN. LOT AREA: 3,250 sf
MIN. LOT WIDTH: 25'
FRONT S/B: 10'
SIDE S/B: NA
CORNER S/B: 15'
REAR S/B: 20'

GENERAL NOTES

- LAYOUT IS CONCEPTUAL IN NATURE AND IS FOR PLANNING PURPOSES ONLY. FURTHER INFORMATION WILL BE REQUIRED TO DESIGN THE PROJECT.
- A BOUNDARY SURVEY HAS BEEN CONDUCTED FOR THIS PROJECT.

CIVIL ENGINEERING
CONSTRUCTION MANAGEMENT

LAND SURVEYING
LANDSCAPE ARCHITECT

FALCON DESIGN CONSULTANTS

STOCKBRIDGE OFFICE
215 CORY CTR. DR. STE. 200
STOCKBRIDGE, GEORGIA 30281
PH: (770) 939-9466 • Fax: (770) 939-9468

NEWNAN OFFICE
80 GREENWAY CT. STE. A
NEWNAN, GEORGIA 30255
PH: (770) 755-7978

CUMMING OFFICE
500 PIRKLE FERRY RD. STE. 100
CUMMING, GEORGIA 30141
PH: (770) 897-7100

www.fdc-llc.com

CREEKSIDE VILLAGE SITE PLAN
FOR
CREEKSIDE VILLAGE
DRI #4478
LOCATED IN:
LAND LOTS 188, 189, 196, 197 16th DISTRICT
DEKALB COUNTY, GEORGIA

REVISIONS

DATE	REVISION
1. 6/10/25	REVISED TITLE AND STREAM BUFFERS
2. 9/09/25	REVISED DETENTION POND
3. 9/09/25	CORRECTED STREAM BUFFER LABELS, SHEET 3.1
4.	
5.	
6.	
7.	
8.	

Know what's below.
Call before you dig.
UTILITIES PROTECTION CENTER
1-800-282-7171 • OK • DIAL 811

811

DATE:	5/15/25
SCALE:	1" = 150'
PROJ NUMBER:	100.002
DRAWN BY:	AM
REVIEWED BY:	JDL
REVISED BY:	

GEORGIA REGISTERED
NO. LA001896
LANDSCAPE ARCHITECT
PATRICK D. DODD

9/09/25

THIS DOCUMENT IS NOT VALID UNLESS IT BEARS THE ORIGINAL SIGNATURE OF THE REGISTRANT ACROSS THE REGISTRANT'S SEAL.

SHEET NUMBER
3.1

GENERAL NOTES

- LAYOUT IS CONCEPTUAL IN NATURE AND IS FOR PLANNING PURPOSES ONLY. FURTHER INFORMATION WILL BE REQUIRED TO DESIGN THE PROJECT.
- A BOUNDARY SURVEY HAS BEEN CONDUCTED FOR THIS PROJECT.

LAND USE SUMMARY

TOTAL UNITS: 182
- ZONING APPROVED UNITS IN PLEASANT HILL: 214
- UNITS SHOWN IN PLEASANT HILL: **182**
TOTAL ACRES (PLEASANT HILL): 95.52 AC
DENSITY: 1.91 DU/AC

PLEASANT HILL GREENSPACE REQUIREMENT (RNC):
REQUIRED GREENSPACE: 30% OF SITE (28.66 acres),
50% SHALL BE CONTIGUOUS
PROVIDED GREENSPACE: 40.64 acres (43%),
23.68 acres (58%) CONTIGUOUS

PLEASANT HILL LOT STANDARDS (RNC)

MIN. LOT AREA: 6,000 sf
MIN. LOT WIDTH: 60'
FRONT S/B: 20'
SIDE S/B: 7.5'
REAR S/B: 20'

OPEN SPACE
POCKET PARKS (0.33 AC)

CIVIL ENGINEERING
CONSTRUCTION MANAGEMENT
LAND SURVEYING
LANDSCAPE ARCHITECT

LAND PLANNING



FALCON DESIGN CONSULTANTS

STOCKBRIDGE OFFICE
231 CORP. CT. DR. STE. 200
STOCKBRIDGE, GEORGIA 30281
PH: (770) 389-8666 • Fax: (770) 389-8668

NEWNAN OFFICE
40 GREENWAY CT., STE. A
NEWNAN, GEORGIA 30555
PH: (770) 755-7979

CUMMING OFFICE
500 PIRKLE FERRY RD., STE. 11
CUMMING, GEORGIA 30048
PH: (770) 967-7188

www.fdc-llc.com

PLEASANT HILL SITE PLAN

FOR

CREEKSIDE VILLAGE

DRI #4478

LOCATED IN:

LAND LOTS 188, 189, 196, 197, 16th DISTRICT
DEKALB COUNTY, GEORGIA


REVISIONS

DATE	REVISION
1. 6/10/25	REVISED TITLE AND STREAM BUFFERS
2. 9/9/25	REVISED STREAM BUFFER LABELS, SHEET 3.1
3. 9/9/25	CORRECTED STREAM BUFFER LABELS, SHEET 3.1
4.	
5.	
6.	
7.	
8.	



Know what's below.
Call before you dig.
UTILITIES PROTECTION CENTER
1-800-282-7171 • CAUTION: CALL 811

DATE: 5/15/25
SCALE: 1" = 150'
PROJ NUMBER: 100.002
DRAWN BY: AM
REVIEWED BY: JDL
REVISED BY:

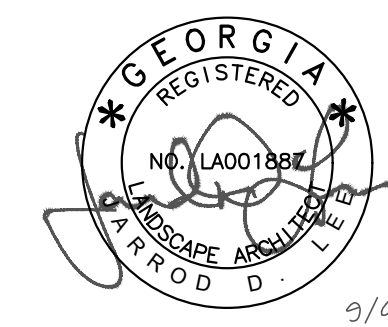


THIS DOCUMENT IS NOT VALID UNLESS IT BEARS THE ORIGINAL SIGNATURE OF THE REGISTRANT ACROSS THE REGISTRANT'S SEAL.

SHEET NUMBER

3.3

GRAPHIC SCALE

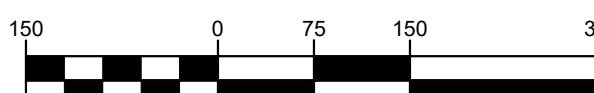

(IN FEET)
1 inch = 150 ft.



Development of Regional Impact

Assessment of Consistency with the ARC Metropolitan Transportation Plan

Prepared by: Shelby Piccolo, ARC Transportation Access and Mobility Division September 4, 2025

DRI INFORMATION

2025 Creekside Village Mixed Use Development DRI 4478 – Lithonia, DeKalb County, GA

METROPOLITAN TRANSPORTATION PLAN PROJECTS

Did the transportation analysis incorporate all current MTP projects contained in the study area or along major transportation corridors connecting the study area with adjacent jurisdictions?

Yes.

REGIONAL NETWORKS

- 1. Will the project be directly served by any roadways identified as Regional Thoroughfares? Any access points between the development and a Regional Thoroughfare, combined with the development's on-site circulation patterns, must be designed with the goal of preserving the highest possible level of capacity and safety for all users of the roadway.**

☐ NO ☒ YES

Regional Thoroughfare capacity and safety needs have been met with right-turn deceleration lanes.

- 2. Will the development site be directly served by any roadways identified as Regional Truck Routes? Any access points between the development and a Regional Truck Route, combined with the development's on-site circulation patterns, must be designed with the goal of preserving the highest possible level of capacity and safety for all users of the roadway.**

☐ NO ☒ YES

SR 124 is a Regional Truck Route. Regional Truck Route capacity and safety needs have been met with proposed changes.

- 3. If the development site is within one mile of an existing or planned rail service, provide information on accessibility conditions and transit supportive uses.**

☒ NOT APPLICABLE

- 4. If the project is within one mile of existing or planned fixed route bus services (including any privately operated shuttles or circulators open to the general public), provide information on walking and bicycling accessibility conditions.**

☒ NOT APPLICABLE

5. If the development site is within one mile of an existing or planned multi-use path or trail, provide information on accessibility conditions.

☒ NOT APPLICABLE

OTHER TRANSPORTATION DESIGN CONSIDERATIONS

1. Does the site plan provide for the construction of publicly accessible local road or drive aisle connections, or bike/pedestrian connections, with adjacent parcels?

Yes, connections are made with other subdivisions near the site. Consider adding one more road connection at the cul-de-sac off Indian Woods Road.

2. Does the site plan enable pedestrians and bicyclists to move between destinations within the development site safely and conveniently?

Pedestrians can move around the site safely via sidewalks and crosswalks. There are no provisions for bicycles.

3. Does the site plan effectively manage truck movements and separate them, to the extent possible, from the flow of pedestrians, bicyclists and motorists both within the site and on the surrounding road network?

Yes, truck movements are separated from the flow of all other transportation users.

4. Does the site plan include provisions for electric vehicle charging?

No.

RECOMMENDATIONS

1. Do the transportation network recommendations outlined in the transportation study adequately mitigate the project's vehicular impact?

The proposal is largely consistent with ARC's MTP. Project connectivity with adjacent Regional Thoroughfares and Regional Truck Routes has been properly addressed, but there is a lack of bike infrastructure around the development and EV charging. Wider buffered sidewalks along SR 214 would increase pedestrian safety and connectivity.

2. ARC offers the following additional comments for consideration by the development team and/or the applicable local government(s):

Consider investing in transit connections near this area as it continues to develop.

CREEKSIDE VILLAGE MIXED USE DEVELOPMENT DRI
DeKalb County
Natural Resources Review Comments
September 3, 2025

While ARC and the Metropolitan North Georgia Water Planning District have no regulatory or review authority over this project, the Natural Resources Group has identified County and State regulations that could apply to this property. Other regulations may also apply that we have not identified.

Watershed Protection

The project property is located in the Yellow River watershed. While the Yellow River is not a water supply watershed for the Atlanta Region or the Metropolitan North Georgia Water Planning District, it is classified as a large water supply watershed (over 100 square miles) downstream of the District and the Region under the Part 5 Criteria of the 1989 Georgia Planning Act. However, for large water supply watersheds without a water supply reservoir, the only applicable Part 5 requirements are restrictions on hazardous waste handling, storage and disposal within seven miles upstream of a public water supply intake. This property is more than seven miles upstream of the nearest public water supply intake and no water supply watershed criteria apply.

Stream Buffers

Swift Creek, a direct tributary to the Yellow River, runs to the north and east of the project property and is shown as a blue-line stream on the USGS coverage for the project area but based on the submitted site plan, the project property does not extend to the creek. The Yellow River itself is near but not abutting the southeastern corner of the project property. The submitted site plan shows four tributaries to Swift Creek on the property, none of which are shown on the USGS coverage for the project area. The County 75-foot stream buffer and the State Sediment and Erosion Control buffers are shown and identified along Swift Creek and the three easternmost streams on the property. The stream closest to Rock Chapel Road shows buffers, but they are shown as a 50-foot undisturbed buffer and additional 25-foot impervious setback and the 25-foot State Buffer is not identified. The County buffer is defined as 75-foot in County ordinance, Sec. 14-44.1. - Land Development Requirements and the State 25-foot buffer applies on all streams. The buffers on this stream need to be corrected. No intrusions other than transportation crossings, which are allowed under the County ordinance, are shown on the submitted plans.

Any other unmapped streams on the property may also be subject to the County buffer requirements. Any unmapped State waters identified on the property may also be subject to the State 25-foot Sediment and Erosion Control buffer.

Floodplain

The FEMA coverage for the project area shows both the 100 -year floodplain (Zone AE), the 500-year floodplain (Zone X) and the floodway along Swift Creek, as well as the 500-year floodplain along the tributary closest to Rock Chapel Road. The Swift Creek 100-year floodplain is shown on the project site plans but has only small intrusions at the edges of the property. The Swift Creek 500-year floodplain is not shown on the plans but based on the FEMA coverage, appears to be entirely within the conservation portions of the proposed project.

CREEKSIDE VILLAGE MIXED USE DEVELOPMENT DRI

ARC Natural Resources Comments

Page Two

September 3, 2025

The floodplain on the tributary closest to Rock Chapel Road is identified as 100-year floodplain on the site plan but is shown as 500-year floodplain on the FEMA coverage. The floodplain along the tributary should be corrected and any Swift Creek 500-year floodplain on the property should be shown and identified.

Dekalb County Code Chapter 14, Article IV Floodplain Management sets standards for floodplains and future-conditions floodplains. Please ensure all provisions of this code section are met.

Stormwater/Water Quality

The project should adequately address the impacts of the proposed development on stormwater runoff and downstream water quality.

During the planning phase, the stormwater management system (system) should meet the requirements of the local jurisdiction's post-construction (or post-development) stormwater management ordinance. The system should be designed to prevent increased flood damage, streambank channel erosion, habitat degradation and water quality degradation, and enhance and promote the public health, safety and general welfare. Additionally, the system should meet the requirements of DeKalb County's post-construction stormwater management ordinance found in Dekalb County Code Chapter 14, Article II §14-40.

Additional guidance on meeting the stormwater management standards can be found in applicable sections of the Georgia Stormwater Management Manual (GSMM) accessible at www.georgiastormwater.com. Examples of applicable sections are design standards, calculations, formulas, methods, and runoff reduction practices sized and designed to retain the first 1.0 inch of rainfall on the site to the maximum extent practicable. The GSMM Volume 2, Table 4.1.3-1: BMP Selection Guide states that the Dry Detention Basin and Stormwater Ponds BMPs do not receive runoff reduction credits. Where possible, the project should use stormwater better site design practices included in the GSMM Volume 2, Section 2.3.

During construction, the project should conform to the relevant state and federal erosion and sedimentation control requirements.

APPENDIX C

TRIP GENERATION DATA




 Graph Look Up


Query

Filter

Data Plot and Equation

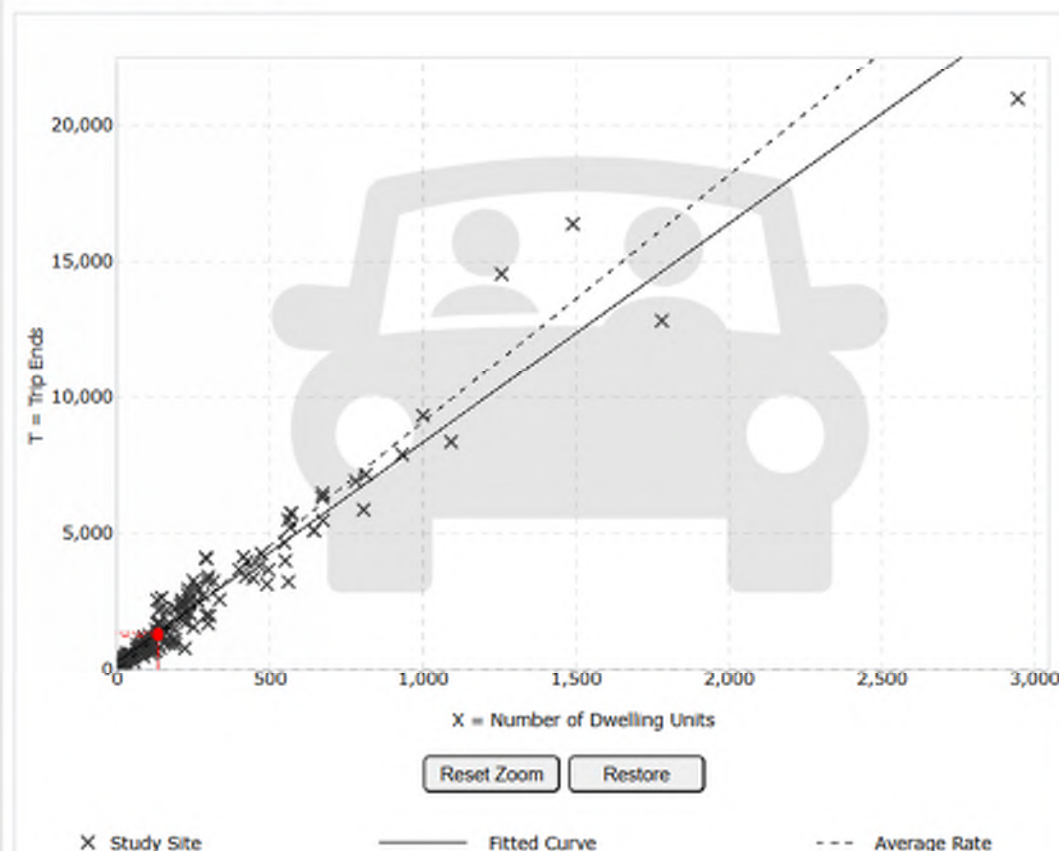

DATA STATISTICS

Land Use:

Single-Family Detached Housing (210) [Click for Description and Data Plots](#)

Independent Variable:

Dwelling Units

Time Period:

Weekday

Setting/Location:

General Urban/Suburban

Trip Type:

Vehicle

Number of Studies:

155

Avg. Num. of Dwelling Units:

261

Average Rate:

9.09

Range of Rates:

3.47 - 23.80

Standard Deviation:

2.29

Fitted Curve Equation:

 $T = 8.07(X) + 265.45$ R²:

0.94

Directional Distribution:

50% entering, 50% exiting

Calculated Trip Ends:

Average Rate: 1218 (Total), 609 (Entry), 609 (Exit)

Fitted Curve: 1347 (Total), 673 (Entry), 674 (Exit)

Graph Look Up



Query

Filter

DATA SOURCE:

Trip Generation Manual, 12th Ed

SEARCH BY LAND USE CODE:

210

LAND USE GROUP:

(200-299) Residential

LAND USE:

210 - Single-Family Detached Housing

LAND USE SUBCATEGORY:

All Sites

SETTING/LOCATION:

General Urban/Suburban

INDEPENDENT VARIABLE (IV):

Dwelling Units

TIME PERIOD:

Weekday, Peak Hour of Adjacent Stre

TRIP TYPE:


Vehicle

ENTER IV VALUE TO CALCULATE TRIPS:

134

Calculate

Data Plot and Equation

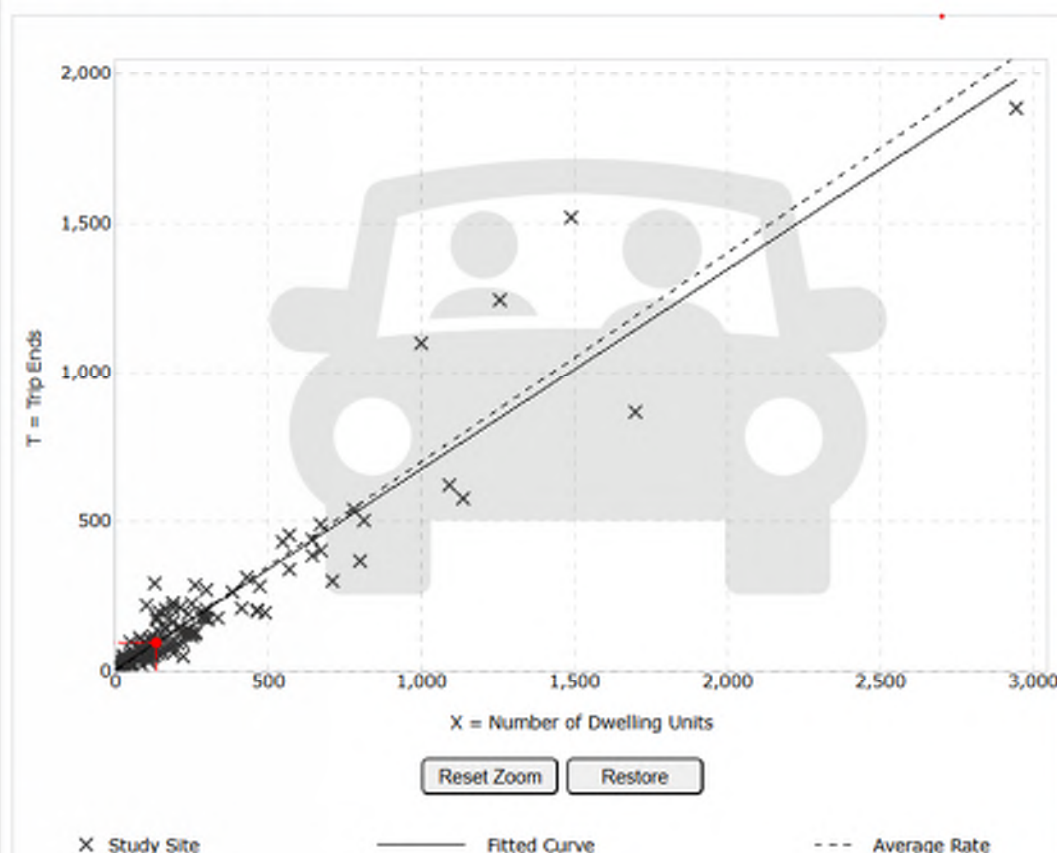

DATA STATISTICS

Land Use:

Single-Family Detached Housing (210) [Click for Description and Data Plots](#)

Independent Variable:

Dwelling Units

Time Period:

Weekday
Peak Hour of Adjacent Street Traffic:
One Hour Between 7 and 9 a.m.

Setting/Location:

General Urban/Suburban

Trip Type:

Vehicle

Number of Studies:

153

Avg. Num. of Dwelling Units:

239

Average Rate:

0.70

Range of Rates:

0.22 - 2.27

Standard Deviation:

0.26

Fitted Curve Equation:

 $T = 0.67(X) + 5.59$ R^2 :

0.89

Directional Distribution:

27% entering, 73% exiting

Calculated Trip Ends:

Average Rate: 94 (Total), 25 (Entry), 69 (Exit)

Fitted Curve: 95 (Total), 26 (Entry), 69 (Exit)

 Graph Look Up


Query

Filter

DATA SOURCE:

Trip Generation Manual, 12th Ed

SEARCH BY LAND USE CODE:

210

LAND USE GROUP:

(200-299) Residential

LAND USE:

210 - Single-Family Detached Housing

LAND USE SUBCATEGORY:

All Sites

SETTING/LOCATION:

General Urban/Suburban

INDEPENDENT VARIABLE (IV):

Dwelling Units

TIME PERIOD:

Weekday, Peak Hour of Adjacent Stre

TRIP TYPE:


Vehicle

ENTER IV VALUE TO CALCULATE TRIPS:

134

Calculate

Data Plot and Equation

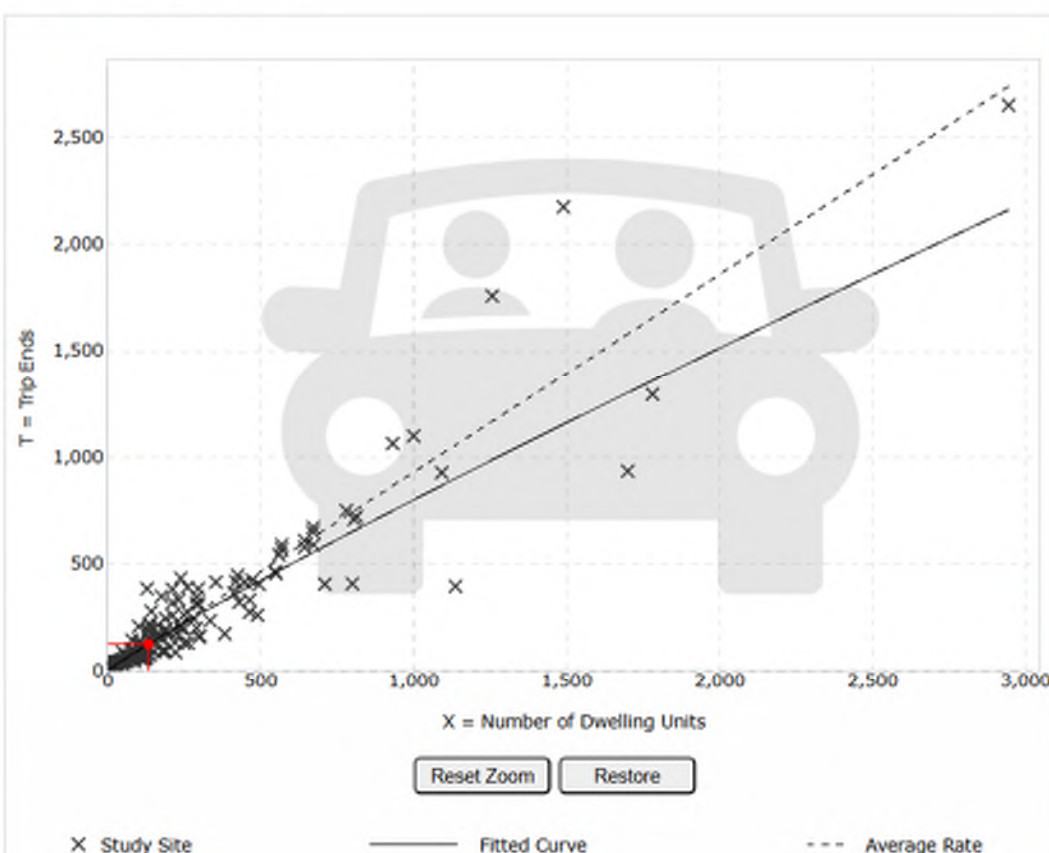

DATA STATISTICS

Land Use:

Single-Family Detached Housing (210) [Click for Description and Data Plots](#)

Independent Variable:

Dwelling Units

Time Period:

Weekday
Peak Hour of Adjacent Street Traffic
One Hour Between 4 and 6 p.m.

Setting/Location:

General Urban/Suburban

Trip Type:

Vehicle

Number of Studies:

166

Avg. Num. of Dwelling Units:

266

Average Rate:

0.93

Range of Rates:

0.35 - 2.98

Standard Deviation:

0.33

Fitted Curve Equation:

 $\ln(T) = 0.92 \ln(X) + 0.33$ R^2 :

0.90

Directional Distribution:

62% entering, 38% exiting

Calculated Trip Ends:

Average Rate: 125 (Total), 77 (Entry), 48 (Exit)

Fitted Curve: 126 (Total), 78 (Entry), 48 (Exit)

 Graph Look Up


Query

Filter

DATA SOURCE:

Trip Generation Manual, 12th Ed

SEARCH BY LAND USE CODE:

210

LAND USE GROUP:

(200-299) Residential

LAND USE:

210 - Single-Family Detached Housing

LAND USE SUBCATEGORY:

All Sites

SETTING/LOCATION:

General Urban/Suburban

INDEPENDENT VARIABLE (IV):

Dwelling Units

TIME PERIOD:

Weekday

TRIP TYPE:


Vehicle

ENTER IV VALUE TO CALCULATE TRIPS:

196

Calculate

Data Plot and Equation

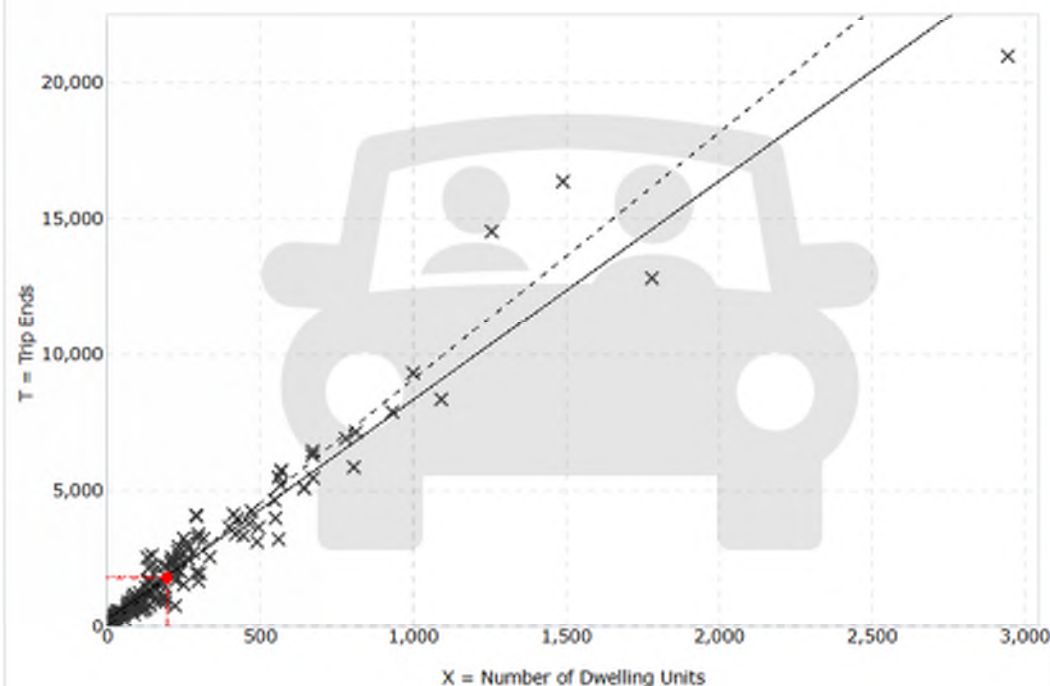

Reset Zoom

Restore

DATA STATISTICS

Land Use:

Single-Family Detached Housing (210) [Click for Description and Data Plots](#)

Independent Variable:

Dwelling Units

Time Period:

Weekday

Setting/Location:

General Urban/Suburban

Trip Type:

Vehicle

Number of Studies:

155

Avg. Num. of Dwelling Units:

261

Average Rate

9.09

Range of Rates:

3.47 - 23.80

Standard Deviation:

2.29

Fitted Curve Equation:

 $T = 8.07(X) + 265.45$ R^2 :

0.94

Directional Distribution:

50% entering, 50% exiting

Calculated Trip Ends:

Average Rate: 1782 (Total), 891 (Entry), 891 (Exit)

Fitted Curve: 1847 (Total), 924 (Entry), 923 (Exit)

 Graph Look Up


Query

Filter

DATA SOURCE:

Trip Generation Manual, 12th Ed

SEARCH BY LAND USE CODE:

210



LAND USE GROUP:

(200-299) Residential

LAND USE:

210 - Single-Family Detached Housing

LAND USE SUBCATEGORY:

All Sites

SETTING/LOCATION:

General Urban/Suburban

INDEPENDENT VARIABLE (IV):

Dwelling Units

TIME PERIOD:

Weekday, Peak Hour of Adjacent Stre

TRIP TYPE:


Vehicle

ENTER IV VALUE TO CALCULATE TRIPS:

196

Calculate

Data Plot and Equation

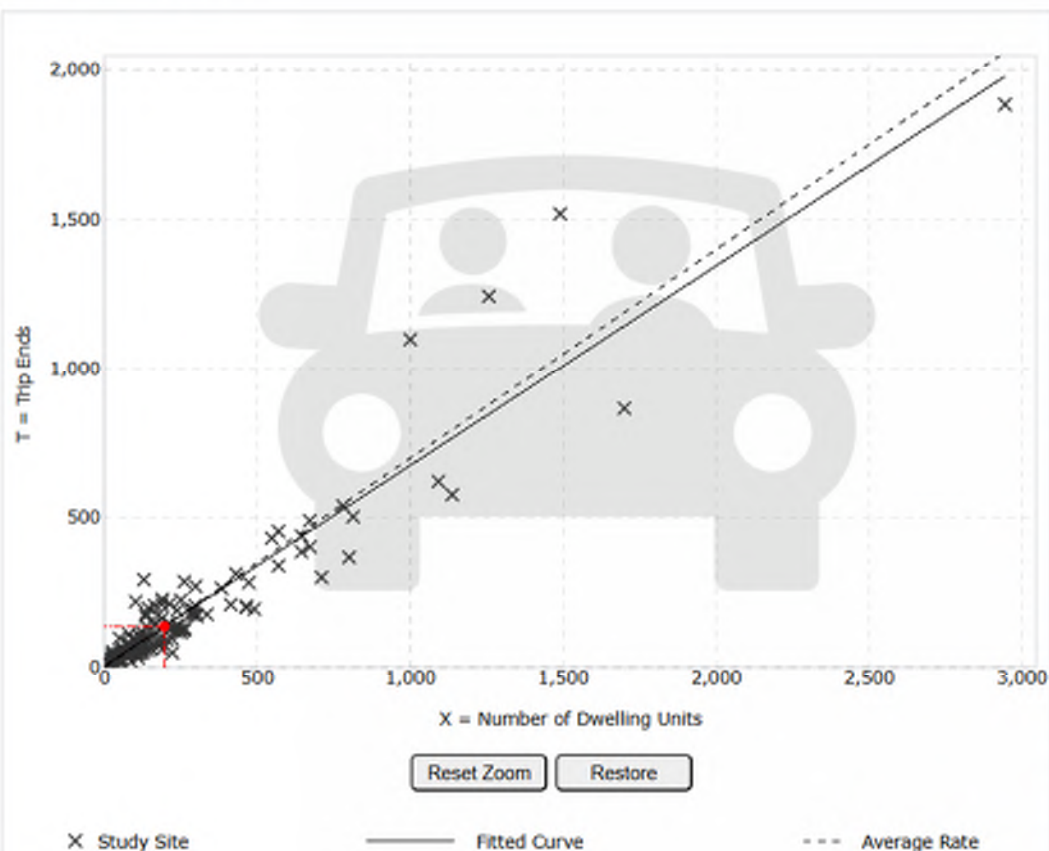

DATA STATISTICS

Land Use:

Single-Family Detached Housing (210) [Click for Description and Data Plots](#)

Independent Variable:

Dwelling Units

Time Period:

Weekday

Peak Hour of Adjacent Street Traffic
One Hour Between 7 and 9 a.m.

Setting/Location:

General Urban/Suburban

Trip Type:

Vehicle

Number of Studies:

153

Avg. Num. of Dwelling Units:

239

Average Rate:

0.70

Range of Rates:

0.22 - 2.27

Standard Deviation:

0.26

Fitted Curve Equation:

 $T = 0.67(X) + 5.59$ R^2 :

0.89

Directional Distribution:

27% entering, 73% exiting

Calculated Trip Ends:

Average Rate: 137 (Total), 37 (Entry), 100 (Exit)

Fitted Curve: 137 (Total), 37 (Entry), 100 (Exit)

 Graph Look Up


Query

Filter

DATA SOURCE:

Trip Generation Manual, 12th Ed

SEARCH BY LAND USE CODE:

210



LAND USE GROUP:

(200-299) Residential

LAND USE:

210 - Single-Family Detached Housing

LAND USE SUBCATEGORY:

All Sites

SETTING/LOCATION:

General Urban/Suburban

INDEPENDENT VARIABLE (IV):

Dwelling Units

TIME PERIOD:

Weekday, Peak Hour of Adjacent Stre

TRIP TYPE:


Vehicle

ENTER IV VALUE TO CALCULATE TRIPS:

196

Calculate

Data Plot and Equation

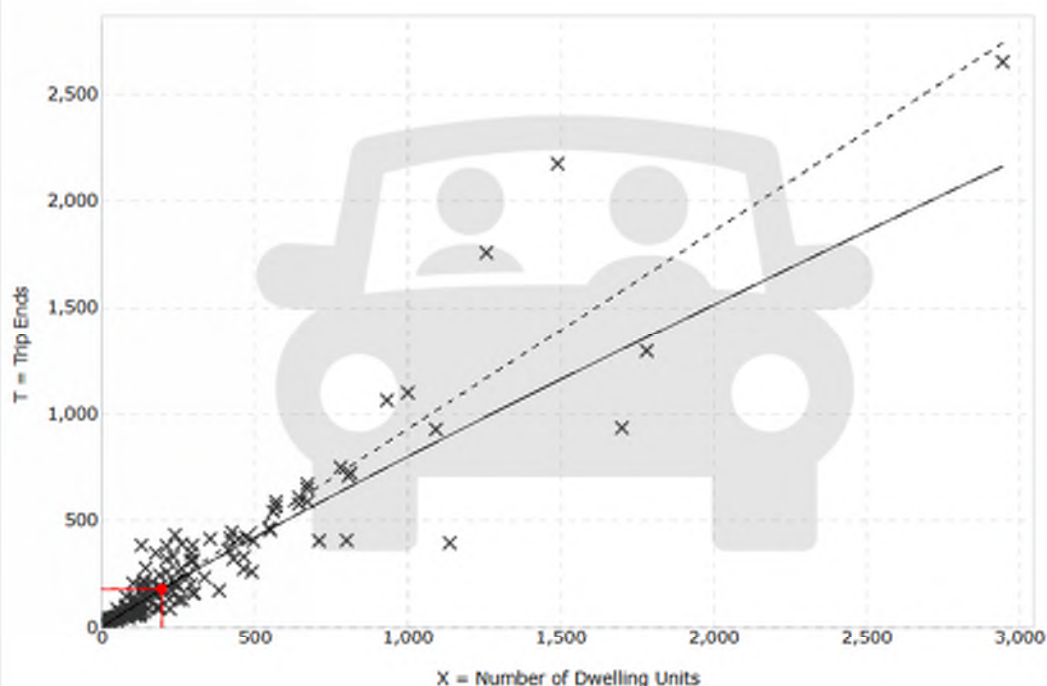

DATA STATISTICS

Land Use:

Single-Family Detached Housing (210) [Click for Description and Data Plots](#)

Independent Variable:

Dwelling Units

Time Period:

Weekday
Peak Hour of Adjacent Street Traffic
One Hour Between 4 and 6 p.m.

Setting/Location:

General Urban/Suburban

Trip Type:

Vehicle

Number of Studies:

166

Avg. Num. of Dwelling Units:

266

Average Rate:

0.93

Range of Rates:

0.35 - 2.98

Standard Deviation:

0.33

Fitted Curve Equation:

 $\ln(T) = 0.92 \ln(X) + 0.33$ R²:

0.90

Directional Distribution:

62% entering, 38% exiting

Calculated Trip Ends:

Average Rate: 182 (Total), 113 (Entry), 69 (Exit)
Fitted Curve: 179 (Total), 111 (Entry), 68 (Exit)

 Graph Look Up


Query

Filter

DATA SOURCE:

Trip Generation Manual, 12th Ed

SEARCH BY LAND USE CODE:

210



LAND USE GROUP:

(200-299) Residential

LAND USE:

210 - Single-Family Detached Housing

LAND USE SUBCATEGORY:

All Sites

SETTING/LOCATION:

General Urban/Suburban

INDEPENDENT VARIABLE (IV):

Dwelling Units

TIME PERIOD:

Weekday

TRIP TYPE:


Vehicle

ENTER IV VALUE TO CALCULATE TRIPS:

237

Calculate

Data Plot and Equation

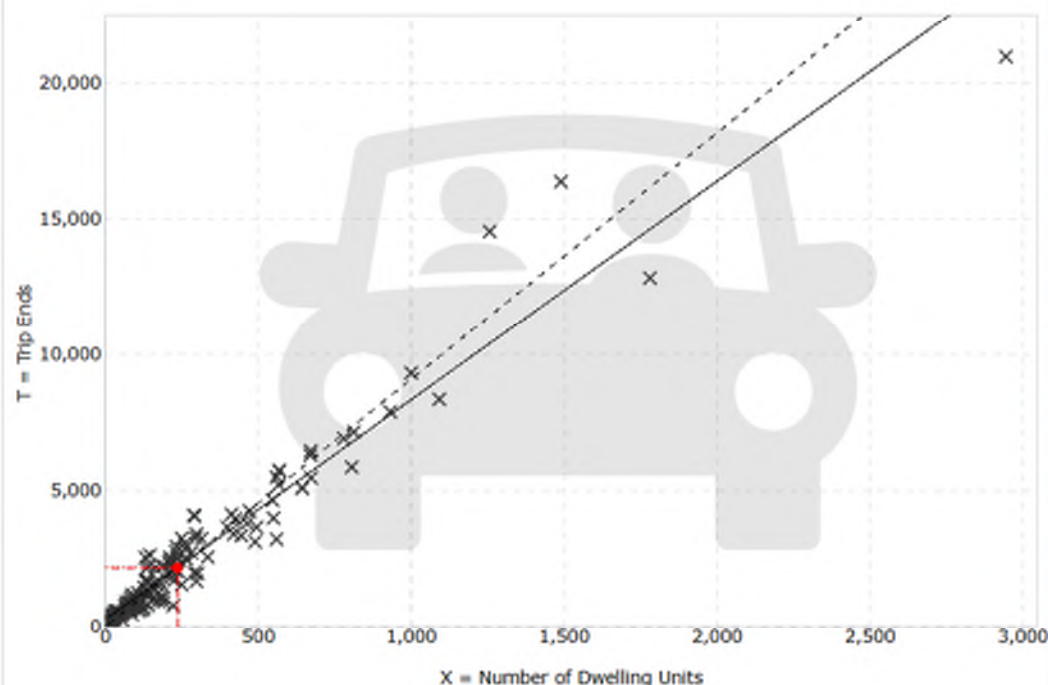

x Study Site

— Fitted Curve

- - - Average Rate

DATA STATISTICS

Land Use:

Single-Family Detached Housing (210) [Click for Description and Data Plots](#)

Independent Variable:

Dwelling Units

Time Period:

Weekday

Setting/Location:

General Urban/Suburban

Trip Type:

Vehicle

Number of Studies:

155

Avg. Num. of Dwelling Units:

261

Average Rate:

9.09

Range of Rates:

3.47 - 23.80

Standard Deviation:

2.29

Fitted Curve Equation:

 $T = 8.07(X) + 265.45$ R^2 :

0.94

Directional Distribution:

50% entering, 50% exiting

Calculated Trip Ends:

Average Rate: 2154 (Total), 1077 (Entry), 1077 (Exit)

Fitted Curve: 2178 (Total), 1089 (Entry), 1089 (Exit)

 Graph Look Up


Query

Filter

DATA SOURCE:

Trip Generation Manual, 12th Ed

SEARCH BY LAND USE CODE:

210



LAND USE GROUP:

(200-299) Residential

LAND USE:

210 - Single-Family Detached Housing

LAND USE SUBCATEGORY:

All Sites

SETTING/LOCATION:

General Urban/Suburban

INDEPENDENT VARIABLE (IV):

Dwelling Units

TIME PERIOD:

Weekday, Peak Hour of Adjacent Street

TRIP TYPE:


Vehicle

ENTER IV VALUE TO CALCULATE TRIPS:

237

Calculate

Data Plot and Equation

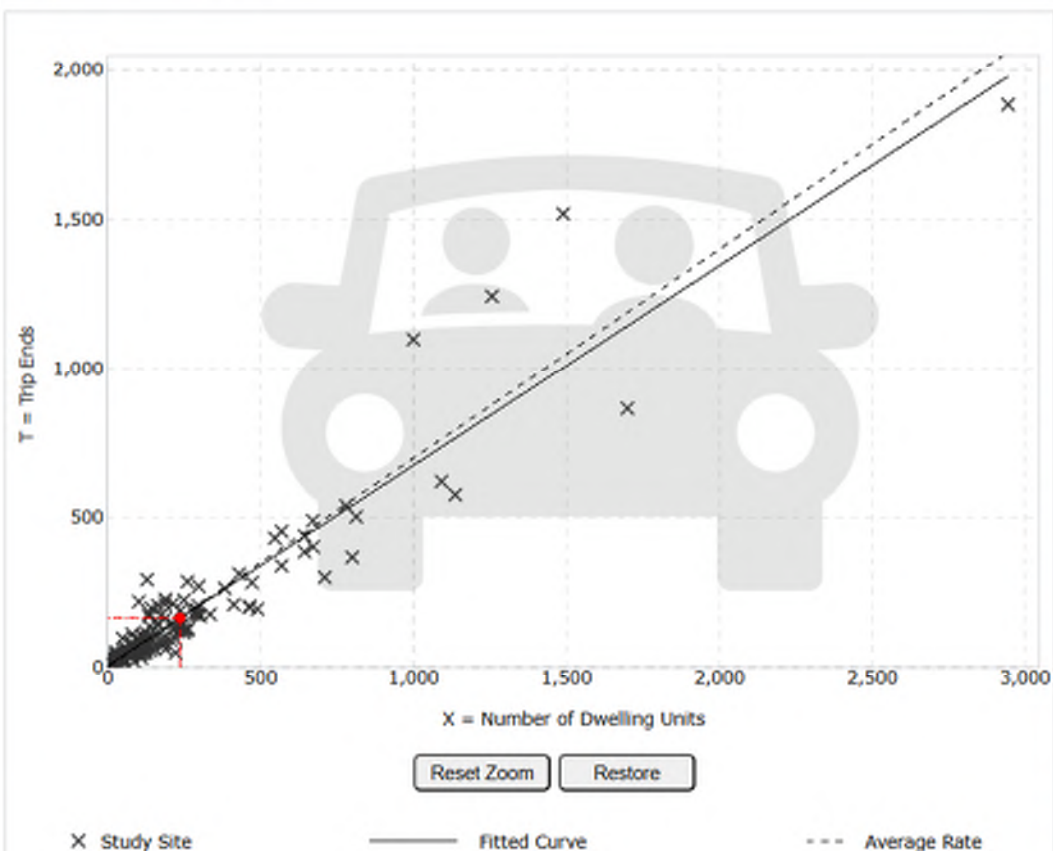

DATA STATISTICS

Land Use:

Single-Family Detached Housing (210) [Click for Description and Data Plots](#)

Independent Variable:

Dwelling Units

Time Period:

Weekday
Peak Hour of Adjacent Street Traffic
One Hour Between 7 and 9 a.m.

Setting/Location:

General Urban/Suburban

Trip Type:

Vehicle

Number of Studies:

153

Avg. Num. of Dwelling Units:

239

Average Rate:

0.70

Range of Rates:

0.22 - 2.27

Standard Deviation:

0.26

Fitted Curve Equation:

 $T = 0.67(X) + 5.59$ R^2 :

0.89

Directional Distribution:

27% entering, 73% exiting

Calculated Trip Ends:

Average Rate: 166 (Total), 45 (Entry), 121 (Exit)
Fitted Curve: 164 (Total), 44 (Entry), 120 (Exit)

 Graph Look Up


Query

Filter

DATA SOURCE:

Trip Generation Manual, 12th Ed

SEARCH BY LAND USE CODE:

210



LAND USE GROUP:

(200-299) Residential

LAND USE:

210 - Single-Family Detached Housing

LAND USE SUBCATEGORY:

All Sites

SETTING/LOCATION:

General Urban/Suburban

INDEPENDENT VARIABLE (IV):

Dwelling Units

TIME PERIOD:

Weekday, Peak Hour of Adjacent Street

TRIP TYPE:


Vehicle

ENTER IV VALUE TO CALCULATE TRIPS:

237

Calculate

Data Plot and Equation

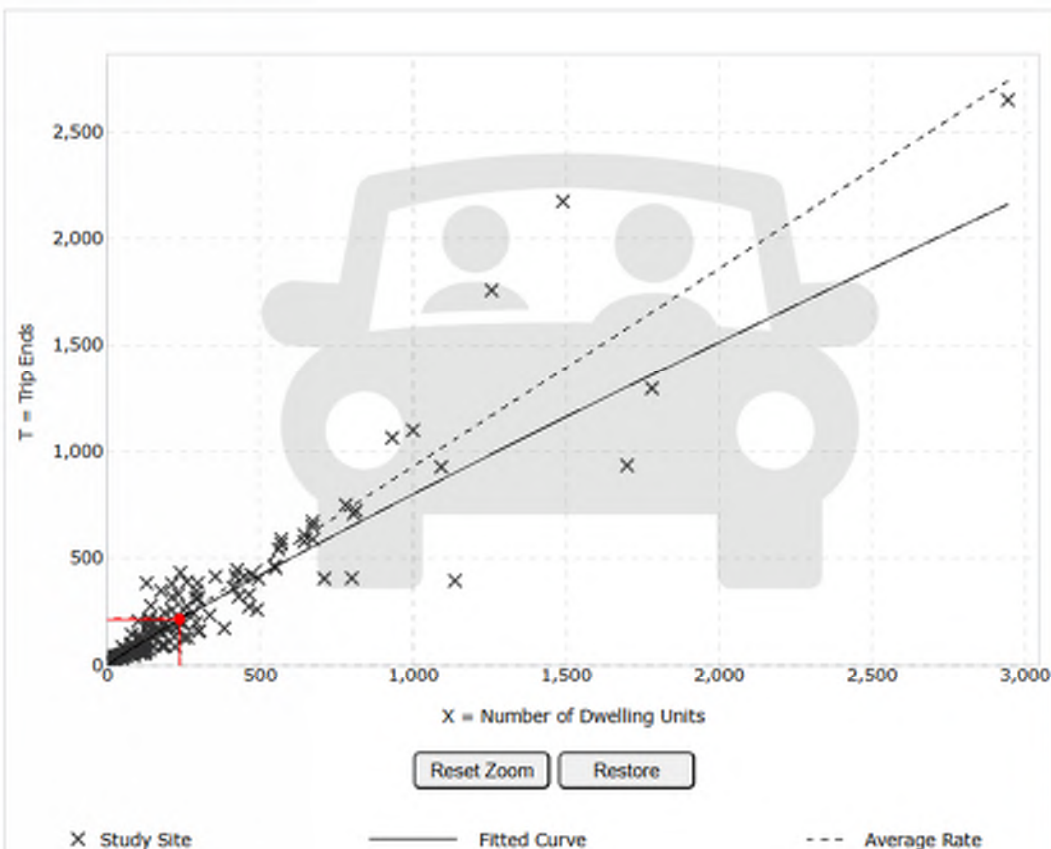

DATA STATISTICS

Land Use:

Single-Family Detached Housing (210) [Click for Description and Data Plots](#)

Independent Variable:

Dwelling Units

Time Period:

Weekday
Peak Hour of Adjacent Street Traffic
One Hour Between 4 and 6 p.m.

Setting/Location:

General Urban/Suburban

Trip Type:

Vehicle

Number of Studies:

166

Avg. Num. of Dwelling Units:

266

Average Rate:

0.93

Range of Rates:

0.35 - 2.98

Standard Deviation:

0.33

Fitted Curve Equation:

 $\ln(T) = 0.92 \ln(X) + 0.33$ R^2 :

0.90

Directional Distribution:

62% entering, 38% exiting

Calculated Trip Ends:

Average Rate: 220 (Total), 137 (Entry), 83 (Exit)
Fitted Curve: 213 (Total), 132 (Entry), 81 (Exit)

APPENDIX D

GDOT COUNT STATION DATA





0000089_0494 - 089-0494 - Pleasant Hill Rd E of Union Grove Rd

County: DeKalb

Route number: 00516300


LR5 section: 0892516300

Functional class: 4U - Minor Arterial (Urban)

Coordinates: 33.736675, -84.044187



Site Data

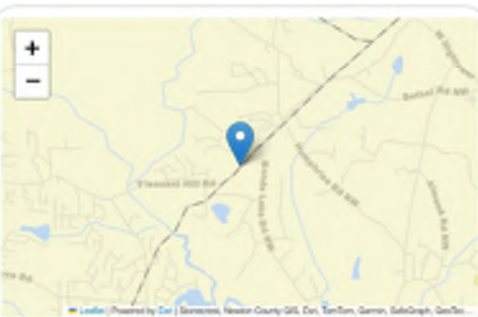


Count History

Year	Month	Count type	Duration	Count	ADT
2024	June	Volume	48 hours	21,856	10,928
2024	October	Volume	48 hours	21,674	10,537
2022	March	Class	48 hours	17,701	8,850
2018	January	Class	48 hours	17,274	8,637
2014	February	Volume	48 hours	13,458	6,729
2010	March	Volume	48 hours	13,567	6,754

Average Hourly Volume



Count History

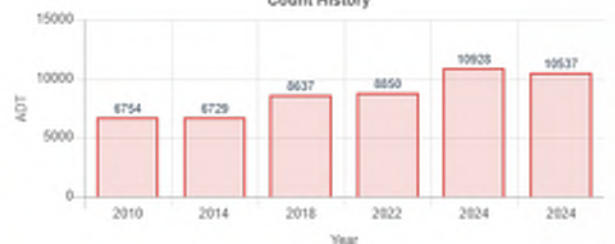

Annual Statistics

Data Item	2015	2016	2017	2018	2019	2020	2021	2022	2023	2024
Statistics type	Estimated	Estimated	Estimated	Actual	Estimated	Estimated	Estimated	Actual	Estimated	Actual
AADT	7,129	7,350	7,780	8,600	8,860	9,170	8,830	7,960	8,050	9,590
SU AADT	-	-	-	445	440	413	446	553	559	665
CU AADT	-	-	-	100	101	93	101	139	140	167
K-Factor	0.094	0.094	-	0.094	0.094	0.094	0.094	0.103	0.103	0.195
D-Factor	0.500	0.500	-	0.680	0.680	0.680	0.680	0.660	0.660	0.620
Future AADT	-	7,720	8,650	13,600	16,300	16,300	19,400	14,600	11,500	12,900

AADT Trend





0000089_3981 - 089-3981 - Norris Lake Rd

County: DeKalb

Route number: 00000000

LR5 section: 000000000

Functional class: 5U - Major Collector (Urban)

Coordinates: 33.761439, -84.050126




Site Data



Count History

Year	Month	Count type	Duration	Count	ADT
2021	January	Volume	48 hours	11,543	5,824
2017	January	Volume	48 hours	10,280	5,140
2013	March	Volume	48 hours	8,374	4,187
2009	May	Volume	48 hours	8,649	4,324

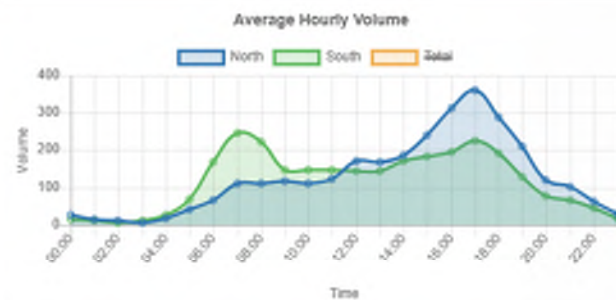

Annual Statistics

Date Item	2015	2016	2017	2018	2019	2020	2021	2022	2023	2024
Statistics type	Estimated	Estimated	Actual	Estimated	Estimated	Estimated	Actual	Estimated	Estimated	Estimated
AADT	3,850	3,940	4,860	4,930	5,030	4,690	5,970	6,119	6,270	6,390
K-Factor	0.090	0.090	0.102	0.102	0.102	0.102	0.097	0.097	0.097	0.097
D-Factor	-	-	0.500	0.500	0.500	0.500	0.610	0.610	0.610	0.610
Future AADT	-	5,120	5,120	6,790	8,020	8,020	9,970	11,790	12,400	12,290





0000089_7157 - 089-7157 - Norris Lake Dr

County: DeKalb

Route number: 00066600

LRS section: 089206600

Functional class: SU - Major Collector (Urban)

Coordinates: 33.748776, -84.038237




Site Data



Count History

Year	Month	Count type	Duration	Count	ADT
2022	December	Volume	48 hours	7,695	3,843
2019	May	Volume	48 hours	7,510	3,755
2016	June	Volume	48 hours	5,026	2,513
2012	February	Volume	48 hours	3,789	1,894

Average Hourly Volume

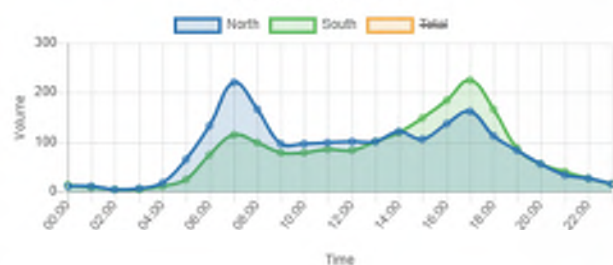

Count History



Annual Statistics

Data Item	2015	2016	2017	2018	2019	2020	2021	2022	2023	2024
Statistics type	Estimated	Actual	Estimated	Estimated	Actual	Estimated	Estimated	Estimated	Actual	Estimated
AADT	1,810	2,230	2,270	2,310	3,310	3,080	3,270	3,350	3,820	3,840
K-Factor	-	0.112	-	-	0.108	0.108	0.108	0.108	0.102	0.182
D-Factor	-	0.500	-	-	0.650	0.650	0.650	0.650	0.600	0.600
Future AADT	-	2,560	3,340	3,330	5,210	5,210	7,040	7,580	8,400	8,410

AADT Trend





0000247_0209 - 247-0209 - BEG DEKALB 069

County: Rockdale
 Route number: 00044000
 LRS section: 2472044000
 Functional class: 4U - Minor Arterial (Urban)
 Coordinates: 33.748869066799, -84.0254136870581



Site Data



Average Hourly Volume - No data available



Count History

Year	Month	Count type	Duration	Count	ADT
2019	April	Volume	48 hours	15,450	7,725
2015	June	Volume	48 hours	13,584	6,792
2011	July	Volume	48 hours	11,299	5,650
2009	July	Class	48 hours	11,818	5,909



Annual Statistics

Data Item	2015	2016	2017	2018	2019	2020	2021	2022	2023	2024
Statistics type	Actual	Estimated	Estimated	Estimated	Actual	Estimated	Estimated	Estimated	Estimated	Estimated
AADT	5,890	6,080	6,440	6,430	7,000	6,450	6,970	7,120	7,170	7,240
K-Factor	0.103	0.103	-	-	0.097	0.097	0.097	0.097	0.097	0.097
D-Factor	0.500	0.500	-	-	0.680	0.680	0.680	0.680	0.680	0.680
Future AADT	-	6,630	6,570	6,960	10,100	10,100	12,100	11,800	11,200	10,900



APPENDIX E

DEKALB COUNTY SCHOOL CALENDARS



DEKALB COUNTY SCHOOL DISTRICT | 2025-2026 CALENDAR

(Approved by the Board of Education on January 8, 2024)

JULY '25						
S	M	T	W	Th	F	S
		1	2	3	4	5
6	7	8	9	10	11	12
13	14	15	16	17	18	19
20	21	22	23	24	25	26
27	28	29	30	31		

4 Independence Day

28-31 Pre-Planning Days

JANUARY '26						
S	M	T	W	Th	F	S
				1	2	3
4	5	6	7	8	9	10
11	12	13	14	15	16	17
18	19	20	21	22	23	24
25	26	27	28	29	30	31

1-2 Winter Break
5 Post/Pre-Planning Day
6 First Day of 2nd Semester
19 Dr. M.L. King, Jr. Day

18 Instructional Days

AUGUST '25						
S	M	T	W	Th	F	S
					1	2
3	4	5	6	7	8	9
10	11	12	13	14	15	16
17	18	19	20	21	22	23
24	25	26	27	28	29	30
31						

1 Pre-Planning Day

4 First Day of School

20 Instructional Days

FEBRUARY '26						
S	M	T	W	Th	F	S
1	2	3	4	5	6	7
8	9	10	11	12	13	14
15	16	17	18	19	20	21
22	23	24	25	26	27	28

16 Virtual Teachers' Workday

17-20 February Break

15 Instructional Days

SEPTEMBER '25						
S	M	T	W	Th	F	S
	1	2	3	4	5	6
7	8	9	10	11	12	13
14	15	16	17	18	19	20
21	22	23	24	25	26	27
28	29	30				

1 Labor Day

21 Instructional Days

MARCH '26						
S	M	T	W	Th	F	S
1	2	3	4	5	6	7
8	9	10	11	12	13	14
15	16	17	18	19	20	21
22	23	24	25	26	27	28
29	30	31				

13 Independent Learner/ Professional Development Day

22 Instructional Days

OCTOBER '25						
S	M	T	W	Th	F	S
			1	2	3	4
5	6	7	8	9	10	11
12	13	14	15	16	17	18
19	20	21	22	23	24	25
26	27	28	29	30	31	

13 Virtual Teachers' Workday

14-17 Fall Break

18 Instructional Days

APRIL '26						
S	M	T	W	Th	F	S
			1	2	3	4
5	6	7	8	9	10	11
12	13	14	15	16	17	18
19	20	21	22	23	24	25
26	27	28	29	30		

6-10 Spring Break

17 Instructional Days

NOVEMBER '25						
S	M	T	W	Th	F	S
						1
2	3	4	5	6	7	8
9	10	11	12	13	14	15
16	17	18	19	20	21	22
23	24	25	26	27	28	29
30						

4 Independent Learner/ Professional Development Day

24-28 Thanksgiving Break

15 Instructional Days

MAY '26						
S	M	T	W	Th	F	S
					1	2
3	4	5	6	7	8	9
10	11	12	13	14	15	16
17	18	19	20	21	22	23
24	25	26	27	28	29	30
31						

25 Memorial Day
28 Last Day of School
29 Post Planning Day

19 Instructional Days

DECEMBER '25						
S	M	T	W	Th	F	S
	1	2	3	4	5	6
7	8	9	10	11	12	13
14	15	16	17	18	19	20
21	22	23	24	25	26	27
28	29	30	31			

19 Last Day of Semester

22-31 Winter Break

15 Instructional Days

89 Instructional Days Total

JUNE '26						
S	M	T	W	Th	F	S
	1	2	3	4	5	6
7	8	9	10	11	12	13
14	15	16	17	18	19	20
21	22	23	24	25	26	27
28	29	30				

19 Juneteenth
Virtual Teachers' Workday/ Schools Closed
First/Last Day of Semester
Holiday/Break Schools Closed
Teachers' Workday/Professional Development Day Schools Closed
Independent Learner Day/Professional Development Day
91 Instructional Days Total

DeKalb County Schools 2026-2027 CALENDAR

JULY 2026

S	M	T	W	TH	F	S
			1	2	3	4
5	6	7	8	9	10	11
12	13	14	15	16	17	18
19	20	21	22	23	24	25
26	27	28	29	30	31	

24 Discretionary Day
28 Discretionary Day
29 System-wide In-service
30 Ind. Schools
31 Ind. Schools

JANUARY 2027

S	M	T	W	TH	F	S
					1	2
3	4	5	6	7	8	9
10	11	12	13	14	15	16
17	18	19	20	21	22	23
24	25	26	27	28	29	30
31						

1 Winter Break
4 Students return
6 Report Cards
18 M.L. King Day – No School

AUGUST 2026

S	M	T	W	TH	F	S
						1
2	3	4	5	6	7	8
9	10	11	12	13	14	15
16	17	18	19	20	21	22
23	24	25	26	27	28	29
30	31					

1 **Registration**
4 Administrative Day
(Teachers Only)
5 **First Day of School**

FEBRUARY 2027

S	M	T	W	TH	F	S
	1	2	3	4	5	6
7	8	9	10	11	12	13
14	15	16	17	18	19	20
21	22	23	24	25	26	27
28						

15 Presidents' Day – No School

SEPTEMBER 2026

S	M	T	W	TH	F	S
		1	2	3	4	5
6	7	8	9	10	11	12
13	14	15	16	17	18	19
20	21	22	23	24	25	26
27	28	29	30			

7 Labor Day – No School

MARCH 2027

S	M	T	W	TH	F	S
	1	2	3	4	5	6
7	8	9	10	11	12	13
14	15	16	17	18	19	20
21	22	23	24	25	26	27
28	29	30	31			

5 End of 9 weeks
11 Report Cards
11 P/T Conf. – All Schools
26 Good Friday
29-31 Spring Break- No School

OCTOBER 2026

S	M	T	W	TH	F	S
				1	2	3
4	5	6	7	8	9	10
11	12	13	14	15	16	17
18	19	20	21	22	23	24
25	26	27	28	29	30	31

2 End of 9 weeks
8 Report Cards
P/T Conf. ALL Schools
12-16 Fall Break

APRIL 2027

S	M	T	W	TH	F	S
				1	2	3
4	5	6	7	8	9	10
11	12	13	14	15	16	17
18	19	20	21	22	23	24
25	26	27	28	29	30	

1-2 Spring Break – No School

NOVEMBER 2026

S	M	T	W	TH	F	S
1	2	3	4	5	6	7
8	9	10	11	12	13	14
15	16	17	18	19	20	21
22	23	24	25	26	27	28
29	30					

23 - 27 Thanksgiving Break

MAY 2027

S	M	T	W	TH	F	S
						1
2	3	4	5	6	7	8
9	10	11	12	13	14	15
16	17	18	19	20	21	22
23	24	25	26	27	28	29
30	31					

21 Last Day of School
Report Cards
24 Administrative Day

DECEMBER 2026

S	M	T	W	TH	F	S
		1	2	3	4	5
6	7	8	9	10	11	12
13	14	15	16	17	18	19
20	21	22	23	24	25	26
27	28	29	30	31		

18 Abbreviated Day
18 End of 9 weeks
21-31 Christmas Break

First Half

Aug. 20 days
Sept. 21 days
Oct. 18 days
Nov. 15 days
Dec. 15 days
Total 89 days

Second Half

Jan. 19 days
Feb. 19 days
Mar. 17 days
Apr. 20 days
May 16 days
Total 91 days

DEPARTMENT OF PLANNING & SUSTAINABILITY

Rezoning Application to Amend the Official Zoning Map
of DeKalb County, Georgia

Applicant Name: DR Horton c/o Battle Law PC

Applicant Email Address: cag@battlelawpc.com ; mlb@battlelawpc.com

Applicant Mailing Address: 3562 Habersham at Northlake Rd, Bldg J, Suite 100,
Tucker, GA 30084

Applicant Phone Number: 404-601-7616

Owner Name: DR Horton Crown LLC

(If more than one owner, attach list of owners.)

Owner Email Address: mlb@battlelawpc.com

Owner Mailing Address: 1371 Dogwood Dr, Conyers, GA 30012

Owner Phone Number: 770-876-1671

Subject Property Address: 8277 Norris Lake Way

Parcel ID Number(s): 16 228 01 007

Acreage: 113.54 Commission District(s): 5 Super District: 7

Existing Zoning District(s): R-85 Proposed Zoning District(s): RNC

Existing Land Use Designation(s): Subur Proposed Land Use Designation(s): n/a (if applicable)

I hereby authorize the staff of the Planning and Sustainable Department to inspect the property that is the subject of this application.

Owner: X Agent: _____

[Signature]
Signature of Applicant:

Zoning Meeting

A new project is proposed near you...

Please join Battle Law for a Community Meeting to discuss this project and what it means for the community. To register please use the QR code below.

If you would like the information emailed to you, please send an email to projects@battlelawpc.com to request the information.



*Virtual Registration Link

8277_Norris_Lake_Way_Snellville__GA_30039_500_Feet

OWNERNME1	PSTLADDRESS
MARTIN MARIETTA MATERIALS	4123 PARKLAKE AVE
DEKALB COUNTY	1300 COMMERCE DR
LOPEZ EVANGELINA	8318 NORRIS LAKE WAY
ANDERSON SYBIL YVONNE	8368 NORRIS LAKE WAY
CERVANTES PEREZ SERGIO A	8329 NORRIS LAKE WAY
D R HORTON INC	1371 DOGWOOD DR SW
BROWN LEE	8278 NORRIS LAKE WAY
FEDORYUK LYUDMILA I	8288 NORRIS LAKE WAY
WRIGHT ANTHONY	8298 NORRIS LAKE WAY
ROJO MENDEZ ZENAIDO CERVANTES ROJO L TAN	4308 NORRIS LAKE WAY
FANFAN ROSE MACULA	8633 SECRETARIAT DR
WILLIAMS JOHNETTA	8631 SECRETARIAT DR
ROBINSON KENDRA DANIELLE	8629 SECRETARIAT DR
RENNALLS BRITTANY MARTINQUE	8627 SECRETARIAT DR
SIMMONS ANNETTA	8625 SECRETARIAT DR
PRICKETT TAMARA CHERON	8623 SECRETARIAT DR
STARKS SCIOSCIA R	8590 PREAKNESS PASS
HAMILTON NEKOLA CAVER	8592 PREAKNESS PASS
JOYNER JASON ALAN	8594 PREAKNESS PASS
JARVIS ROBERT DAY	8596 PREAKNESS PASS
DANIEL EMERLY NAOMI ABBOT	8598 PREAKNESS PASS
BLANCHARD MELVYN D	8600 PREAKNESS PASS
CROCKETT TONIA G	8602 PREAKNESS PASS
JONES BRYSON DENARD	8604 PREAKNESS PASS
MACK JADA ARIEL	8606 PREAKNESS PASS
MACK WILHELMENA RANSOM	8608 PREAKNESS PASS
CARTER LAQUINTA NICOLE	8610 PREAKNESS PASS
STRACHAN CASANDRA L	8612 PREAKNESS PASS
BUBB DENISE TERESA	8626 SECRETARIAT DR
ATLANTA TRANSPORTATION SYSTEMS INC	2211 CASCADE RD
GRANDISON TERRY	8630 SECRETARIAT DR
SAINTE KETSIA	8632 SECRETARIAT DR
DAVY CRYSTAL	8611 PREAKNESS PASS
DRUMMOND CAMILLE ELYSSE	8609 PREAKNESS PASS
MCDANIEL YOLANDA ROCHELLE	8607 PREAKNESS PASS
ALESSOU MESSAN PAULIN	8605 PREAKNESS PASS
NGWENYA RUSSELL MDUDUZI	8603 PREAKNESS PASS
THOMAS ELCOCK CANDACE R	8601 PREAKNESS PASS
CALDWELL PORTIA RENEE	8599 PREAKNESS PASS
DOBSON TANECIA ANTONETTE	8597 PREAKNESS PASS
LESPERANCE MEGHAN ELIZABETH	8595 PREAKNESS PASS
NICHOLS SAMUEL GEORGE	8591 PREAKNESS PASS
WILLIAMS ROMONA	8589 PREAKNESS PASS
JONES NICKY DAMONE	8588 SEABISCUIT RD
ROZIER MAYA JAVELLE	8590 SEABISCUIT RD
SMITH DONNA WAY	8592 SEABISCUIT RD
INGRAM SONYA GENETTE	8594 SEABISCUIT RD
THOMAS AMINA	8596 SEABISCUIT RD
NEMOEDE OLIVIA R	8598 SEABISCUIT RD
MCDOWELL ABRAHAM LINCOLN	8600 SEABISCUIT RD
OGLE JACQUELINE N	8602 SEABISCUIT RD
SUMTER IMANI RAYVEON RUTH	8604 SEABISCUIT RD

8277_Norris_Lake_Way_Snellville__GA_30039_500_Feet

ADAMS COURTNEY ALYSE	8606 SEABISCUIT RD
LYLES NORMAN EDWARD TRUST	8601 SEABISCUIT RD
YEMI MIREILLE	8599 SEABISCUIT RD
PETERS ALFONZA	8597 SEABISCUIT RD
BROWN JAMEL ANTONIO	8595 SEABISCUIT RD
PYNE RAYON	8593 SEABISCUIT RD
D R HORTON CROWN LLC	8200 ROBERTS DR # 100
HOWARD MICHAEL E	8358 NORRIS LAKE WAY
COURSEY JERRY LEE	8464 NORRIS LAKE WAY
THOMAS MELVIN	8440 NORRIS LAKE WAY
LUCAS EPHRAIM	1613 FLAT ROCK
BREWER APRIL A	8402 NORRIS LAKE WAY
DAFFRON DAVID	8328 NORRIS LAKE WAY
LORD SHARLENCIA	8338 NORRIS LAKE WAY
PALMER NOEL A	8348 NORRIS LAKE WAY
NORRIS LANDING LOT CO LLC	P O BOX 128
ADAMS HOMES AEC LLC	100 W GARDEN ST
DURHAL JACQUELYN	1691 NORRIS LANDING DR
ANDERSON ALEXANDER A	2070 YOUNG RD
CORNERSTONE BUILDING VENTURES LLC	2330 SCENIC HWY STE 217
DEKALB COUNTY	4380 MEMORIAL DR # 100
PORTILLO EDUARDO	1635 NORRIS LAKE DR
BINAL OF DEKALB LLC	1493 AMBERHILL AVE
LAND KING INVESTMENT PROPERTIES LLC	8401 NORRIS LAKE WAY
TOVAR RUIZ VILA	1659 NORRIS LAKE DR
8431 NORRIS LAKE WAY LAND TRUST	8401 NORRIS LAKE WAY
JONES RAYNELLE S	2844 MIDDLESEX CT SW
CHRISTIE EVADNE LIVING TRUST	2922 W 75TH ST
FALCHER LLEWELLYN	1966 PITTSTON FARM RD
SUBRAMANIAN BASKAR	3066 MONTCLAIR CIR SE
ROBLERO REYNERI FAVIOLA ORDONEZ	2919 MARLIN DR
ANDERSON ALEXANDER AKA	PO BOX 1618
YORK JERRY L	8800 PLEASANT HILL RD
RICE KEVIN	1604 NORRIS LAKE DR
YORK JERRY	8800 PLEASANT HILL RD

PSTLCITY__PSTLSTATE__PSTLZIP5

RALEIGH , NC 27612

DECATUR , GA 30030

SNELLVILLE , GA 30039

SNELLVILLE , GA 30039

SNELLVILLE , GA 30039

CONYERS , GA 30012

SNELLVILLE , GA 30039

SNELLVILLE , GA 30039

SNELLVILLE , GA 30039

SNELLVILLE , GA 30039

LITHONIA , GA 30058

LITHONIA , GA 30058

LITHONIA , GA 30058

LITHONIA , GA 30058

LITHONIA , GA 30058

LITHONIA , GA 30058

LITHONIA , GA 30058

LITHONIA , GA 30058

LITHONIA , GA 30058

LITHONIA , GA 30058

LITHONIA , GA 30058

LITHONIA , GA 30058

LITHONIA , GA 30058

LITHONIA , GA 30058

LITHONIA , GA 30058

LITHONIA , GA 30058

LITHONIA , GA 30058

LITHONIA , GA 30058

LITHONIA , GA 30058

ATLANTA , GA 30311

LITHONIA , GA 30058

LITHONIA , GA 30058

LITHONIA , GA 30058

LITHONIA , GA 30058

LITHONIA , GA 30058

LITHONIA , GA 30058

LITHONIA , GA 30058

LITHONIA , GA 30058

LITHONIA , GA 30058

LITHONIA , GA 30058

LITHONIA , GA 30058

LITHONIA , GA 30058

LITHONIA , GA 30058

LITHONIA , GA 30058

LITHONIA , GA 30058

LITHONIA , GA 30058

LITHONIA , GA 30058

LITHONIA , GA 30058

LITHONIA , GA 30058

LITHONIA , GA 30058

LITHONIA , GA 30058

LITHONIA , GA 30058

8277_Norris_Lake_Way_Snellville__GA_30039_500_Feet

LITHONIA , GA 30058
LITHONIA , GA 30058
LITHONIA , GA 30058
LITHONIA , GA 30058
LITHONIA , GA 30058
LITHONIA , GA 30058
ATLANTA , GA 30350
SNELLVILLE , GA 30039
SNELLVILLE , GA 30039
SNELLVILLE , GA 30039
CONYERS , GA 30094
SNELLVILLE , GA 30039
LITHONIA , GA 30058
SNELLVILLE , GA 30039
LITHONIA , GA 30058
VILLA RICA , GA 30180
PENSACOLA , FL 32502
SNELLVILLE , GA 30039
LITHONIA , GA 30058
SNELLVILLE , GA 30078
DECATUR , GA 30032
SNELLVILLE , GA 30039
GRAYSON , GA 30017
SNELLVILLE , GA 30039
ATLANTA , GA 30339
SNELLVILLE , GA 30039
SNELLVILLE , GA 30078
LOS ANGELES , CA 90043
LITHONIA , GA 30058
SMYRNA , GA 30080
CHAMBLEE , GA 30351
LOGANVILLE , GA 30052
LITHONIA , GA 30058
SNELLVILLE , GA 30039
LITHONIA , GA 30058



Battle Law

STATEMENT OF INTENT

and

Other Material Required by
DeKalb County Zoning Ordinance
For
A Rezoning to
Residential Neighborhood Conservation (RNC)

of

D.R. Horton
c/o Battle Law, P.C.

for

+/- 106.76 acres
Being 8277 Norris Lake Way
Tax Parcel No. 16 228 01 007

Submitted for Applicant by:

Michèle L. Battle, Esq.
Battle Law, P.C.
Habersham at Northlake, Building J, Suite 100
Tucker, Georgia 300384
(404) 601-7616 Phone
(404) 745-0045 Facsimile
mlb@battlelawpc.com



Battle Law

I. LETTER OF INTENT

D.R. Horton (the “Applicant”) is the owner of 8277 Norris Lake, a +/- 106.76 acre tract of land being Tax Parcel No. 16 228 01 00 (the “Subject Property”). The Applicant is seeking to rezone the Subject Property from R-85 to RNC for the development of 214 single-family detached conservation subdivision, which will be Phases 3 and 4 of the adjacent Champions Runs Subdivision. The Applicant is seeking approval of the RNC Zoning District subject to zoning conditions that are similar to the fourteen (14) zoning conditions approved for Phases 1 and 2 of the Champion’s Run (CZ-18-1235046), a copy of which are included with this submission.

This document serves as a statement of intent, analysis of the criteria under DeKalb County Zoning standards, and contains notice of constitutional allegations as a reservation of the Applicant’s rights.

II. IMPACT ANALYSIS

A. Whether the zoning proposal is in conformity with the policy and intent of the Comprehensive Plan.

The Residential Neighborhood Classification Zoning Designation of this particular property complies with the policy and intent of the Comprehensive Plan. The Subject Property’s Future Land Use is Suburban, which allows for the RNC designation. Additionally, under the Suburban designation, the goal of all new development is to instill features into the community that it currently lacks. The Subject Property is currently an oddly shaped parcel surrounded by other residences. It includes access to the Yellow River, and the Site Plan is orientated in a way to preserve access to the river as well as contiguous green space shared by the neighborhood. The Comprehensive Plan looks to spur new residential development due to immense pressures caused by the Housing Crisis plaguing most of the country.

B. Whether the zoning proposal will permit a use that is suitable in view of the use and development of adjacent and nearby properties.



Battle Law

This rezoning would fit properly within the adjacent neighbors and community. The Subject Property abuts another development by the Applicant who has designed the site plan to integrate with the other neighborhood. The large tract allows for acceptable buffers and other environmental factors to mitigate any externalities felt by those neighbors. Finally, the property fronts the Yellow River, which naturally creates a transitional zone to any other developments on the opposite side.

C. Whether the property to be affected by the zoning proposal has a reasonable economic use as currently zoned.

The Subject Property has no reasonable economic use as currently zoned. The Subject Property is an irregularly shaped parcel with several creek branches running through it which make development difficult. Requiring 12,000 sq. ft. lots on the site would result in having to place portions of the environmentally sensitive areas without individual lots which could have a negative impact on the sensitive areas.

D. Whether the zoning proposal will adversely affect the existing use of usability of adjacent or nearby properties.

The proposed rezoning would not adversely affect the existing usability of adjacent or nearby properties as the site plan designates extensive borders around the Subject Property and all infrastructure will be customized and built out specifically to carry the load of all new structures. Additionally, the Applicant is currently developing the property to the south of the Subject Property and intends on carrying it out in a way that integrates among each other.

E. Whether there are other existing or changing conditions affecting the use and development of the property which give supporting grounds for either approval or disapproval of the zoning proposal.

Currently, the Subject Property is only suited to carry a residential designation. Furthermore, due to the topography, shape, and other natural features of the property, it would be difficult to develop larger lots and maintain the intention of the Comprehensive Plan. By allowing RNC, the Board of Commissioners would enable growth in the housing stock at a more economical price, that also keeps all open space and other greenspace goals set out in the Comprehensive Plan.



Battle Law

F. Whether the zoning proposal will adversely affect historic building, sites, districts, or archaeological resources.

The Subject Property is currently undeveloped. No improvements or historical features exist that development could harm. The site does contain natural features the Applicant not only intends to include in the design but would provide an asset for the community and the surrounding residents.

G. Whether the zoning proposal will result in a use which will or could cause excessive or burdensome use of existing streets, transportation facilities, utilities, or schools.

Due to the residential nature of the proposed use, there will be an increase in the burden on streets, schools, and utilities, however, all will be made up through the creation of individual parcels and associated gains in property tax revenue. The Applicant intends on building out the entirety of the infrastructure internally, and only tapping into the existing network of utilities and transportation. Currently the surrounding properties are a combination of large and small lots. The extensive road network connecting to major thoroughfares has the capability of carrying more traffic. This area provides an opportunity to create more housing for the growing county, while mitigating the strain on existing roadways experiencing extensive travel.

H. Whether the zoning proposal adversely impacts the environment or surrounding natural resources.

The Applicant intends to utilize the natural features as a draw for prospective homeowners and completely orient the design to accentuate them. Improvements such as houses and other residential requirements will occupy the property, the intentional site plan mitigates all effects while balancing the need for new housing. RNC bars development that ignores the conservation element of developing a large tract which the Applicant understands and appreciates. Through the process of rezoning, the Applicant is open to all suggestions to better comply with the intention of all zoning ordinances regarding the environment or surrounding natural resources.



Battle Law

III. CONCLUSION

For the foregoing reasons, the Applicant hereby requests that the application for a Rezoning from R-75 to RNC be approved. The Applicant welcomes any questions and feedback from the planning staff.

IV. NOTICE OF CONSTITUTIONAL ALLEGATIONS AND PRESERVATION OF CONSTITUTIONAL RIGHTS

The portions of the DeKalb County Zoning Ordinance, facially and as applied to the Subject Property, which restrict or classify or may restrict or classify the Subject Property so as to prohibit its development as proposed by the Applicant are or would be unconstitutional in that they would destroy the Applicant's property rights without first paying fair, adequate and just compensation for such rights, in violation of the Fifth Amendment and Fourteenth Amendment of the Constitution of the United States and Article I, Section I, Paragraph I of the Constitution of the State of Georgia of 1983, Article I, Section III, Paragraph I of the Constitution of the State of Georgia of 1983, and would be in violation of the Commerce Clause, Article I, Section 8, Clause 3 of the Constitution of the United States.

The application of the DeKalb County Zoning Ordinance to the Subject Property which restricts its use to any classification other than that proposed by the Applicant is unconstitutional, illegal, null and void, constituting a taking of Applicant's Property in violation of the Just Compensation Clause of the Fifth Amendment to the Constitution of the United States, Article I, Section I, Paragraph I, and Article I, Section III, Paragraph I of the Constitution of the State of Georgia of 1983, and the Equal Protection and Due Process Clauses of the Fourteenth Amendment to the Constitution of the United States denying the Applicant an economically viable use of its land while not substantially advancing legitimate state interests.

A denial of this Application would constitute an arbitrary irrational abuse of discretion and unreasonable use of the zoning power because they bear no substantial relationship to the public health, safety, morality or general welfare of the public and substantially harm the Applicant in violation of the due process and equal protection rights guaranteed by the Fifth Amendment and Fourteenth Amendment of the Constitution of the United States, and Article I, Section I, Paragraph I and Article I, Section III, Paragraph 1 of the Constitution of the State of Georgia.

A refusal by the DeKalb County Board of Commissioners to amend the land use and/or rezone the Subject Property to the classification as requested by the Applicant would be unconstitutional and discriminate in an arbitrary, capricious and unreasonable manner between the Applicant and owners of similarly situated property in violation of Article I, Section I, Paragraph II of the Constitution of the State of Georgia of 1983 and the Equal Protection Clause of the Fourteenth



Battle Law

Amendment to the Constitution of the United States. Any Rezoning of the Property subject to conditions which are different from the conditions requested by the Applicant, to the extent such different conditions would have the effect of further restricting Applicant's utilization of the property, would also constitute an arbitrary, capricious and discriminatory act in zoning the Subject Property to an unconstitutional classification and would likewise violate each of the provisions of the State and Federal Constitutions set forth hereinabove.

A refusal to allow the Rezoning in questions would be unjustified from a fact-based standpoint and instead would result only from constituent opposition, which would be an unlawful delegation of authority in violation of Article IX, Section II, Paragraph IV of the Georgia Constitution.

A refusal to allow the Rezoning in question would be invalid inasmuch as it would be denied pursuant to an ordinance which is not in compliance with the Zoning Procedures Law, O.C.G.A. Section 36-66/1 et seq., due to the manner in which the Ordinance as a whole and its map(s) have been adopted.

The existing land use designation and/or zoning classification on the Subject Property is unconstitutional as it applies to the Subject Property. This notice is being given to comply with the provisions of O.C.G.A. Section 36-11-1 to afford the County an opportunity to revise the Property to a constitutional classification. If action is not taken by the County to rectify this unconstitutional land use designation and/or zoning classification within a reasonable time, the Applicant is hereby placing the County on notice that it may elect to file a claim in the Superior Court of DeKalb County demanding just and adequate compensation under Georgia law for the taking of the Subject Property, diminution of value of the Subject Property, attorney's fees and other damages arising out of the unlawful deprivation of the Applicant's property rights.

Michele L. Battle, Esq.
Attorney for the Applicant

DISCLOSURE OF CAMPAIGN CONTRIBUTION

In accordance with the Conflict of Interest in Zoning Act, OCGA Chapter 36-67A, the following questions must be answered.

Have you, the applicant, made \$250.00 or more in campaign contribution to a local government official within two years immediately preceding the filling of this application?

Yes: _____ No: X *

If the answer is yes, you must file a disclosure report with the governing authority of DeKalb County showing:

1. The name and official position of the local government official to whom the campaign contribution was made.
2. The dollar amount and description of each campaign contribution made during the two years immediately preceding the filing of this application and the date of each such contribution.

The disclosure must be filed within 10 days after the application is first filed and must be submitted to the C.E.O. and to the Board of Commissioners of DeKalb County, 1300 Commerce Drive, Decatur, GA 30030.

T. Lester
Notary

[Signature] 10/20/2025
Signature of Applicant /Date
Check one: Owner _____ Agent X

T. Lester
NOTARY PUBLIC
Henry County, Georgia
My Commission Expires 12/15/2028

Expiration Date/ Seal

*Notary seal not needed if answer is "No".



DeKalb County
GEORGIA

DEPARTMENT OF PLANNING & SUSTAINABILITY

DISCLOSURE OF CAMPAIGN CONTRIBUTION

In accordance with the Conflict of Interest in Zoning Act, OCGA Chapter 36-67A, the following questions must be answered.

Have you, the applicant, made \$250.00 or more in campaign contribution to a local government official within two years immediately preceding the filing of this application?

Yes XX No _____ *

If the answer is yes, you must file a disclosure report with the governing authority of DeKalb County showing:

1. The name and official position of the local government official to whom the campaign contribution was made.
2. The dollar amount and description of each campaign contribution made during the two years immediately preceding the filing of this application and the date of each such contribution.

The disclosure must be filed within 10 days after the application is first filed and must be submitted to the C.E.O. and to the Board of Commissioners of DeKalb County, 1300 Commerce Drive, Decatur, GA 30030.

Notary

Signature of Applicant /Date

Check one: Owner _____ Agent XX



Expiration Date/Seal

*Notary seal not needed if answer is "no".

AUTHORIZATION

The property owner should complete this form or a similar signed and notarized form if the individual who will file the application with the County is not the property owner.

Date: 10/20/2025

TO WHOM IT MAY CONCERN:

I/WE: D.R. Horton Crown, LLC

Name of Owner(s)


being owner(s) of the subject property described below or attached hereby delegate authority to:

Battle Law, P.C.

Name of Agent or Representative

to file an application on my/our behalf.


T. Lester
NOTARY PUBLIC
Henry County, Georgia
My Commission Expires 12/15/2028

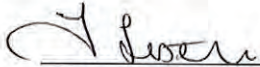

Notary Public



Owner

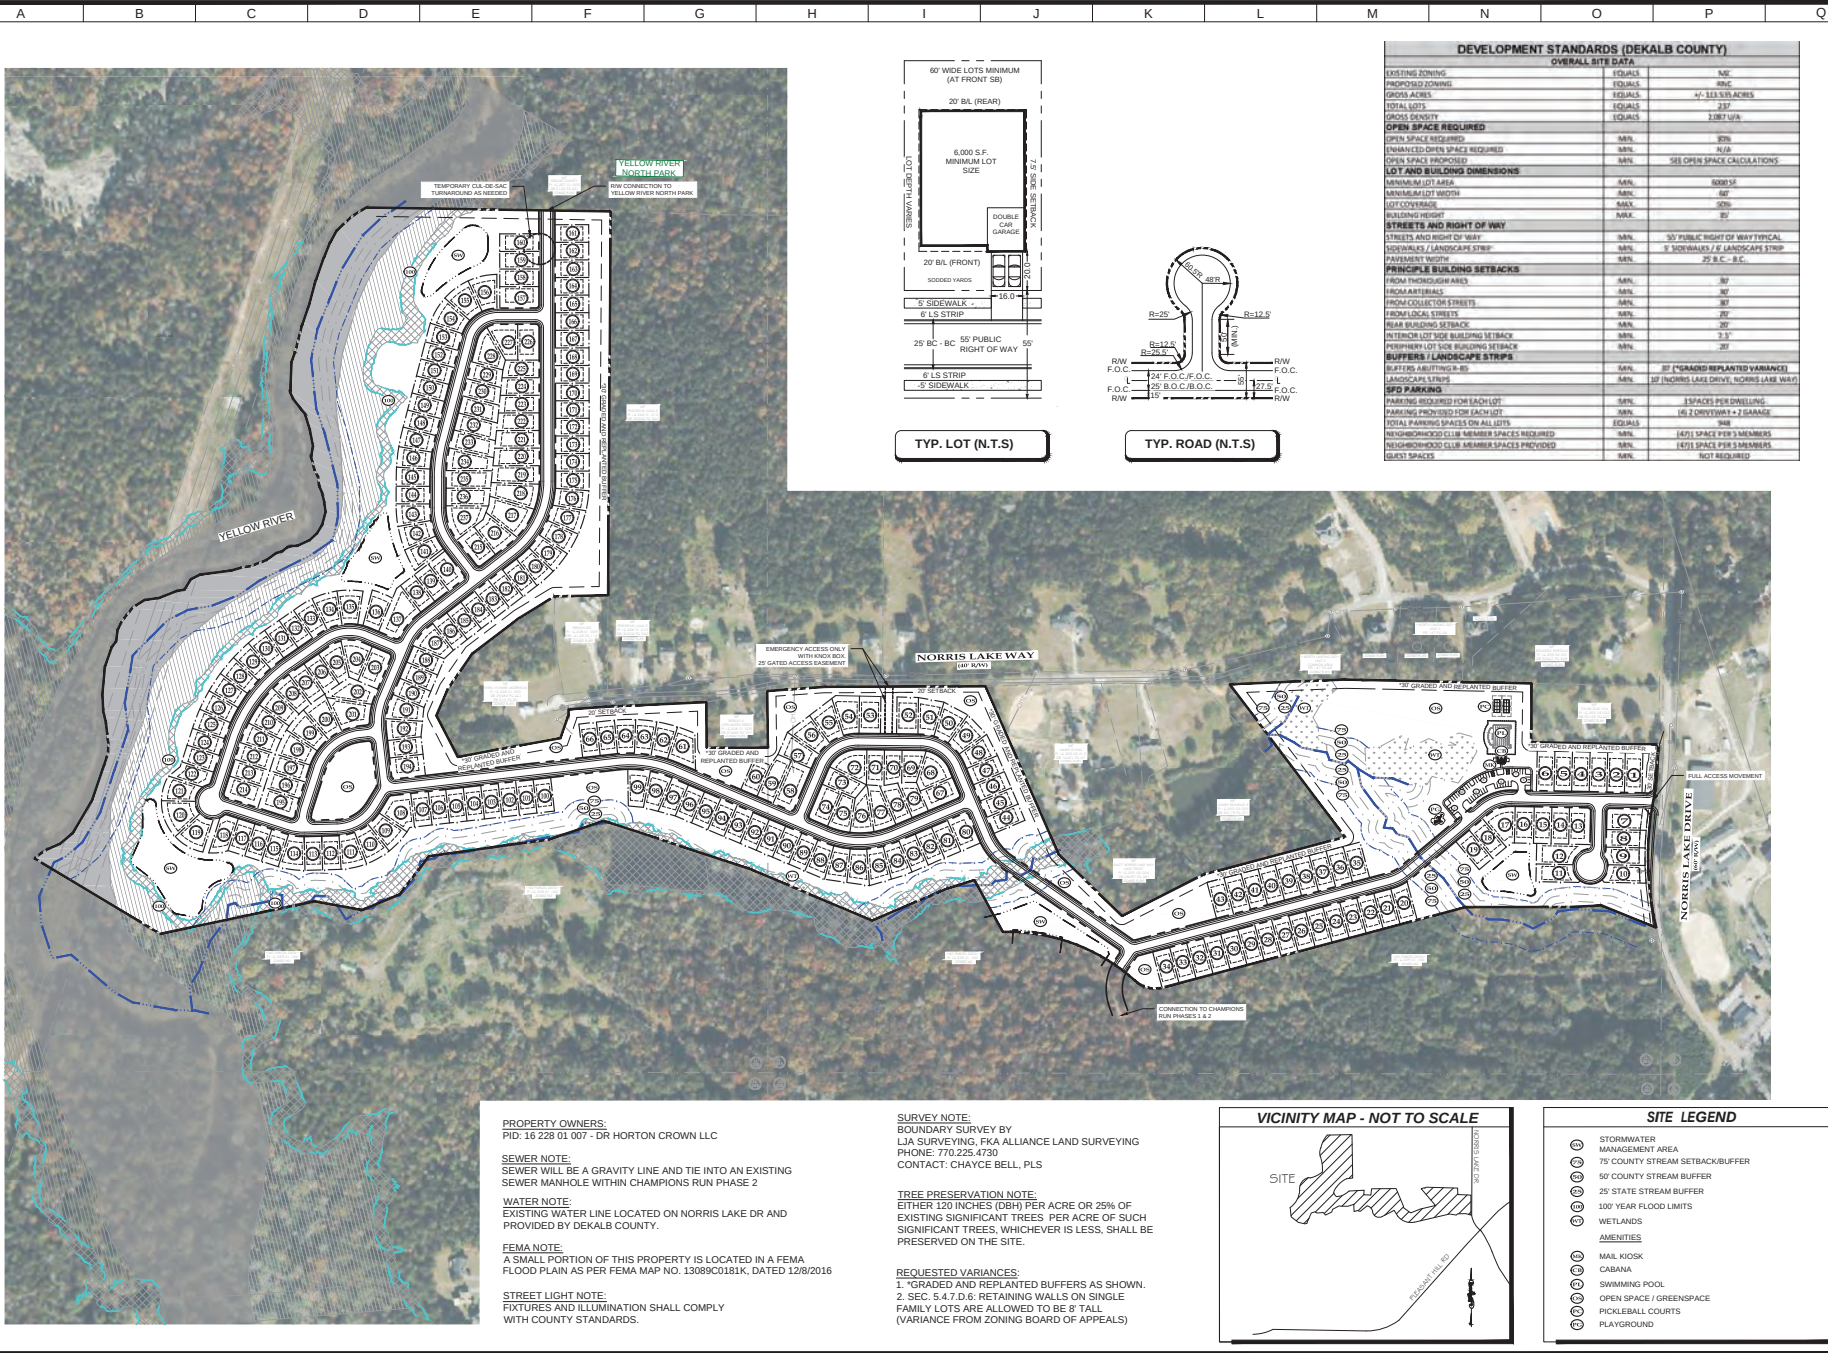

1

2

3

4

5

6

7

8

9

10

11

12

NOT RELEASED FOR CONSTRUCTION

LJA ENGINEERING
299 S. MAIN STREET
ALPHARETTA, GA 30009
770-225-4730

DR HORTON
America's Builder
1371 DOGWOOD DR
CONYERS, GA 30012
678-509-0555

SITE PLAN FOR CHAMPIONS RUN PHASE 3
LL 228 & 243 - DISTRICT 10TH
DEKALB COUNTY, GEORGIA

NORTH

SCALE: 1"=200'

PROJECT NUMBER: 22200

SHEET TITLE: ZONING PLAN

SHEET NUMBER: 10/07/25











DEPARTMENT OF PLANNING & SUSTAINABILITY

Chief of Executive Officer
Lorraine Cochran-Johnson

Director
Juliana A. Njoku

PRE-APPLICATION FORM
REZONE, SPECIAL LAND USE PERMIT, MODIFICATION, AND LAND USE
(Required prior to filing application: signed copy of this form must be submitted at filing.)

Applicant(s) Name: Michele Battle

Phone: 404-601-7616 Email: cag@battlelawpc.com

Property Address: 8277 Norris Lake Way, Snellville 30039

Tax Parcel ID: 16 228 01 007 Comm. District(s): 5 & 7 Acreage: 113.78

Existing Use: Vacant land Proposed Use: Champions Run, Phase III

Supplemental Regs: _____ Overlay District: No

Rezoning: Yes ☒ No ☐ Existing Zoning: MZ Proposed Zoning: RNC

DRI: _____ Square Footage/Number of Units: _____

Rezoning Request: Rezone to RNC for the development of 214 single-family, detached conservation subdivision, which will be Phases 3 & 4 of the adjacent Champions Run Subdivision.

Land Use Plan Amendment: Yes ☐ No ☒ Existing Land Use: _____

Proposed Land Use: _____ Consistent _____ Inconsistent _____

Special Land Use Permit: Yes ☐ No ☒ Article Number(s) 27- _____

Special Land Use Request(s): _____

Major Modification: Yes ☐ No ☒ Existing Zoning Conditions: CZ-18-1235046

Major Modification Request: _____

Condition(s) to be modified: _____

WHAT TO KNOW BEFORE YOU FILE YOUR APPLICATION

Pre-submittal Community Meeting: X Calendar Dates: CC: Dec. 8, 2025

PC: Jan. 6, 2026 BOC: Jan. 22, 2026

Letter of Intent: X Impact Analysis: X Owner Authorization(s): X Campaign Disclosure: X

Public Notice, Signs: X Tree Survey, Conservation (if applicable):

Submittal Format:

ONE (1) COMBINED, PDF DOCUMENT UPLOAD via OUR ONLINE PORTAL.

Site Plan Checklist, if applicable:

- | | | |
|---|---|------------------------|
| * Density | * Frontage | * Sidewalks |
| * Density Bonuses | * Street Width | * Fencing/Walls |
| * Mix of Uses | * Landscape Strips | * Building Height |
| * Open Space | * Parking - Auto | * Building Separation |
| * Enhanced Open Space | * Parking – Bicycle | * Building Orientation |
| * Pedestrian Plan | * Screening | * Streetscapes |
| * Lot Size | * Perimeter Landscapes | * Garages |
| * Setbacks: front, sides, side corner, rear | * Bldg Materials: Roof, Fenestration, Façade Design | |

Possible Variances: Variances may be sought.

Comments: This is a re-submission from 2023 (Applicant has filed for the January 2026 Agenda).

The Applicant withdrew to address community comments and concerns.

This portion of the development is phase III of "Champions Run V" the same plan submitted from 2023.

The proposed rezone o RNC is to be consistent with the rest of the proposal. A more comprehensive review of the site plan will take place for the January Agenda submission.

Planner: Andrea Folgherait, Sr. Planner

Date: October 27, 2025



24 HOUR CONTACT:
JAY COOMBE @ 470-774-4884

The issuance or granting of a permit shall not be construed to be a permit for an approval of, any violation of any of the provisions of any other ordinance of the City of Peachtree Corners, Georgia. The City of Peachtree Corners, Georgia, is hereby authorizing the City Engineer to issue permits for the following: LANDSCAPE ARCHITECTURE + CIVIL ENGINEERING, SURVEYING & CONSTRUCTION + WATER RESOURCES. The City Engineer shall not be liable for any damages or costs of any kind or nature resulting from the issuance of a permit. The City Engineer shall not be responsible for the accuracy of any documents and other data submitted in connection with the issuance of a permit. The City Engineer shall not be responsible for the correction of errors.

**A MASTER PLANNED RESIDENTIAL
DEVELOPMENT
AT
8682 PLEASANT HILL RD
LITHONIA, GA 30058**

FOR

D.R. HORTON CROWN LLC
1371 DOGWOOD DRIVE
CONYERS, GA 30012
P: 470-774-4884

AP # 1246252

REVISIONS			
NO.	DATE	BY	DESCRIPTION
-1	6-17-22	CAH	1ST SKETCH PLAT SUBMITTAL
-2	12-21-22	CAH	2ND SKETCH PLAT SUBMITTAL
-3	07-10-23	CAH	3RD SKETCH PLAT SUBMITTAL
-4	04-26-24	CAH	4TH SKETCH PLAT SUBMITTAL
-5	11-15-24	CAH	5TH SKETCH PLAT SUBMITTAL

THIS SEAL IS ONLY VALID IF COUNTER SIGNED
AND DATED WITH AN ORIGINAL SIGNATURE.



GSWCC LEVEL II DESIGN PROFESSIONAL
CERTIFICATION # 0000066476 EXP. 06/27/2027


PHASING PLAN

0 100 200 400 600


SCALE: 1" = 200'

DATE: 11/15/2024

PROJECT: 16309.02

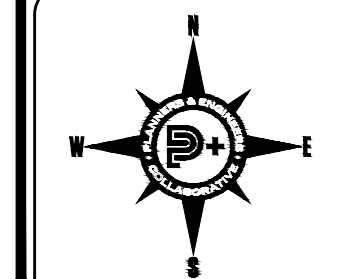

S3

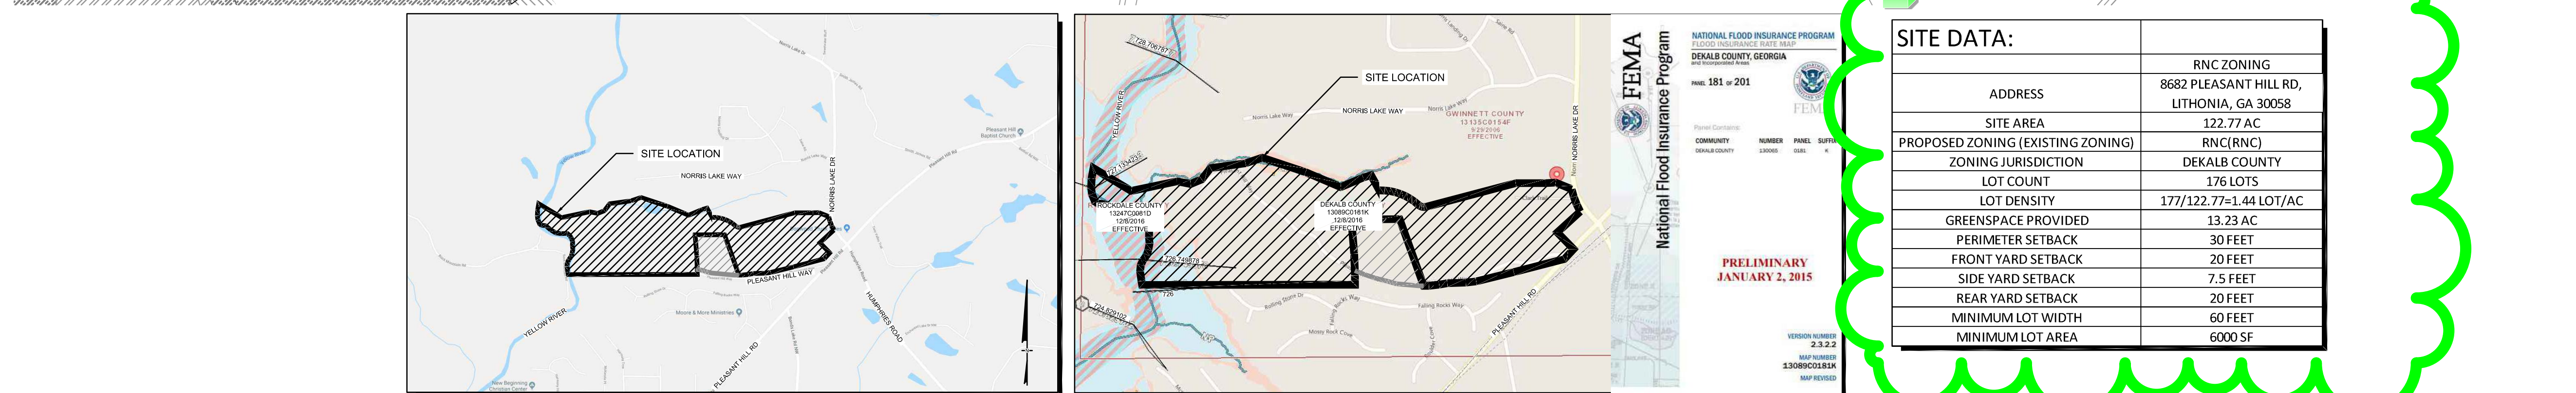


FEMA FIRM MAP
FEMA FIRM PANEL NO.: 13089C0181K
NOT TO SCALE

A decorative green wavy line with five peaks, positioned below the horizontal lines.

24 HOUR CONTACT:
JAY COOMBE @ 470-774-4884

This drawing is the property of Planners and Engineers Collaborative and is not to be copied, altered, or used in whole or in part without the written consent of Planners and Engineers Collaborative.

J:\2016\1630902\02_Plan\1630902_02_Plan\1630902_02_Plan - 11/15/2024 12:23 PM

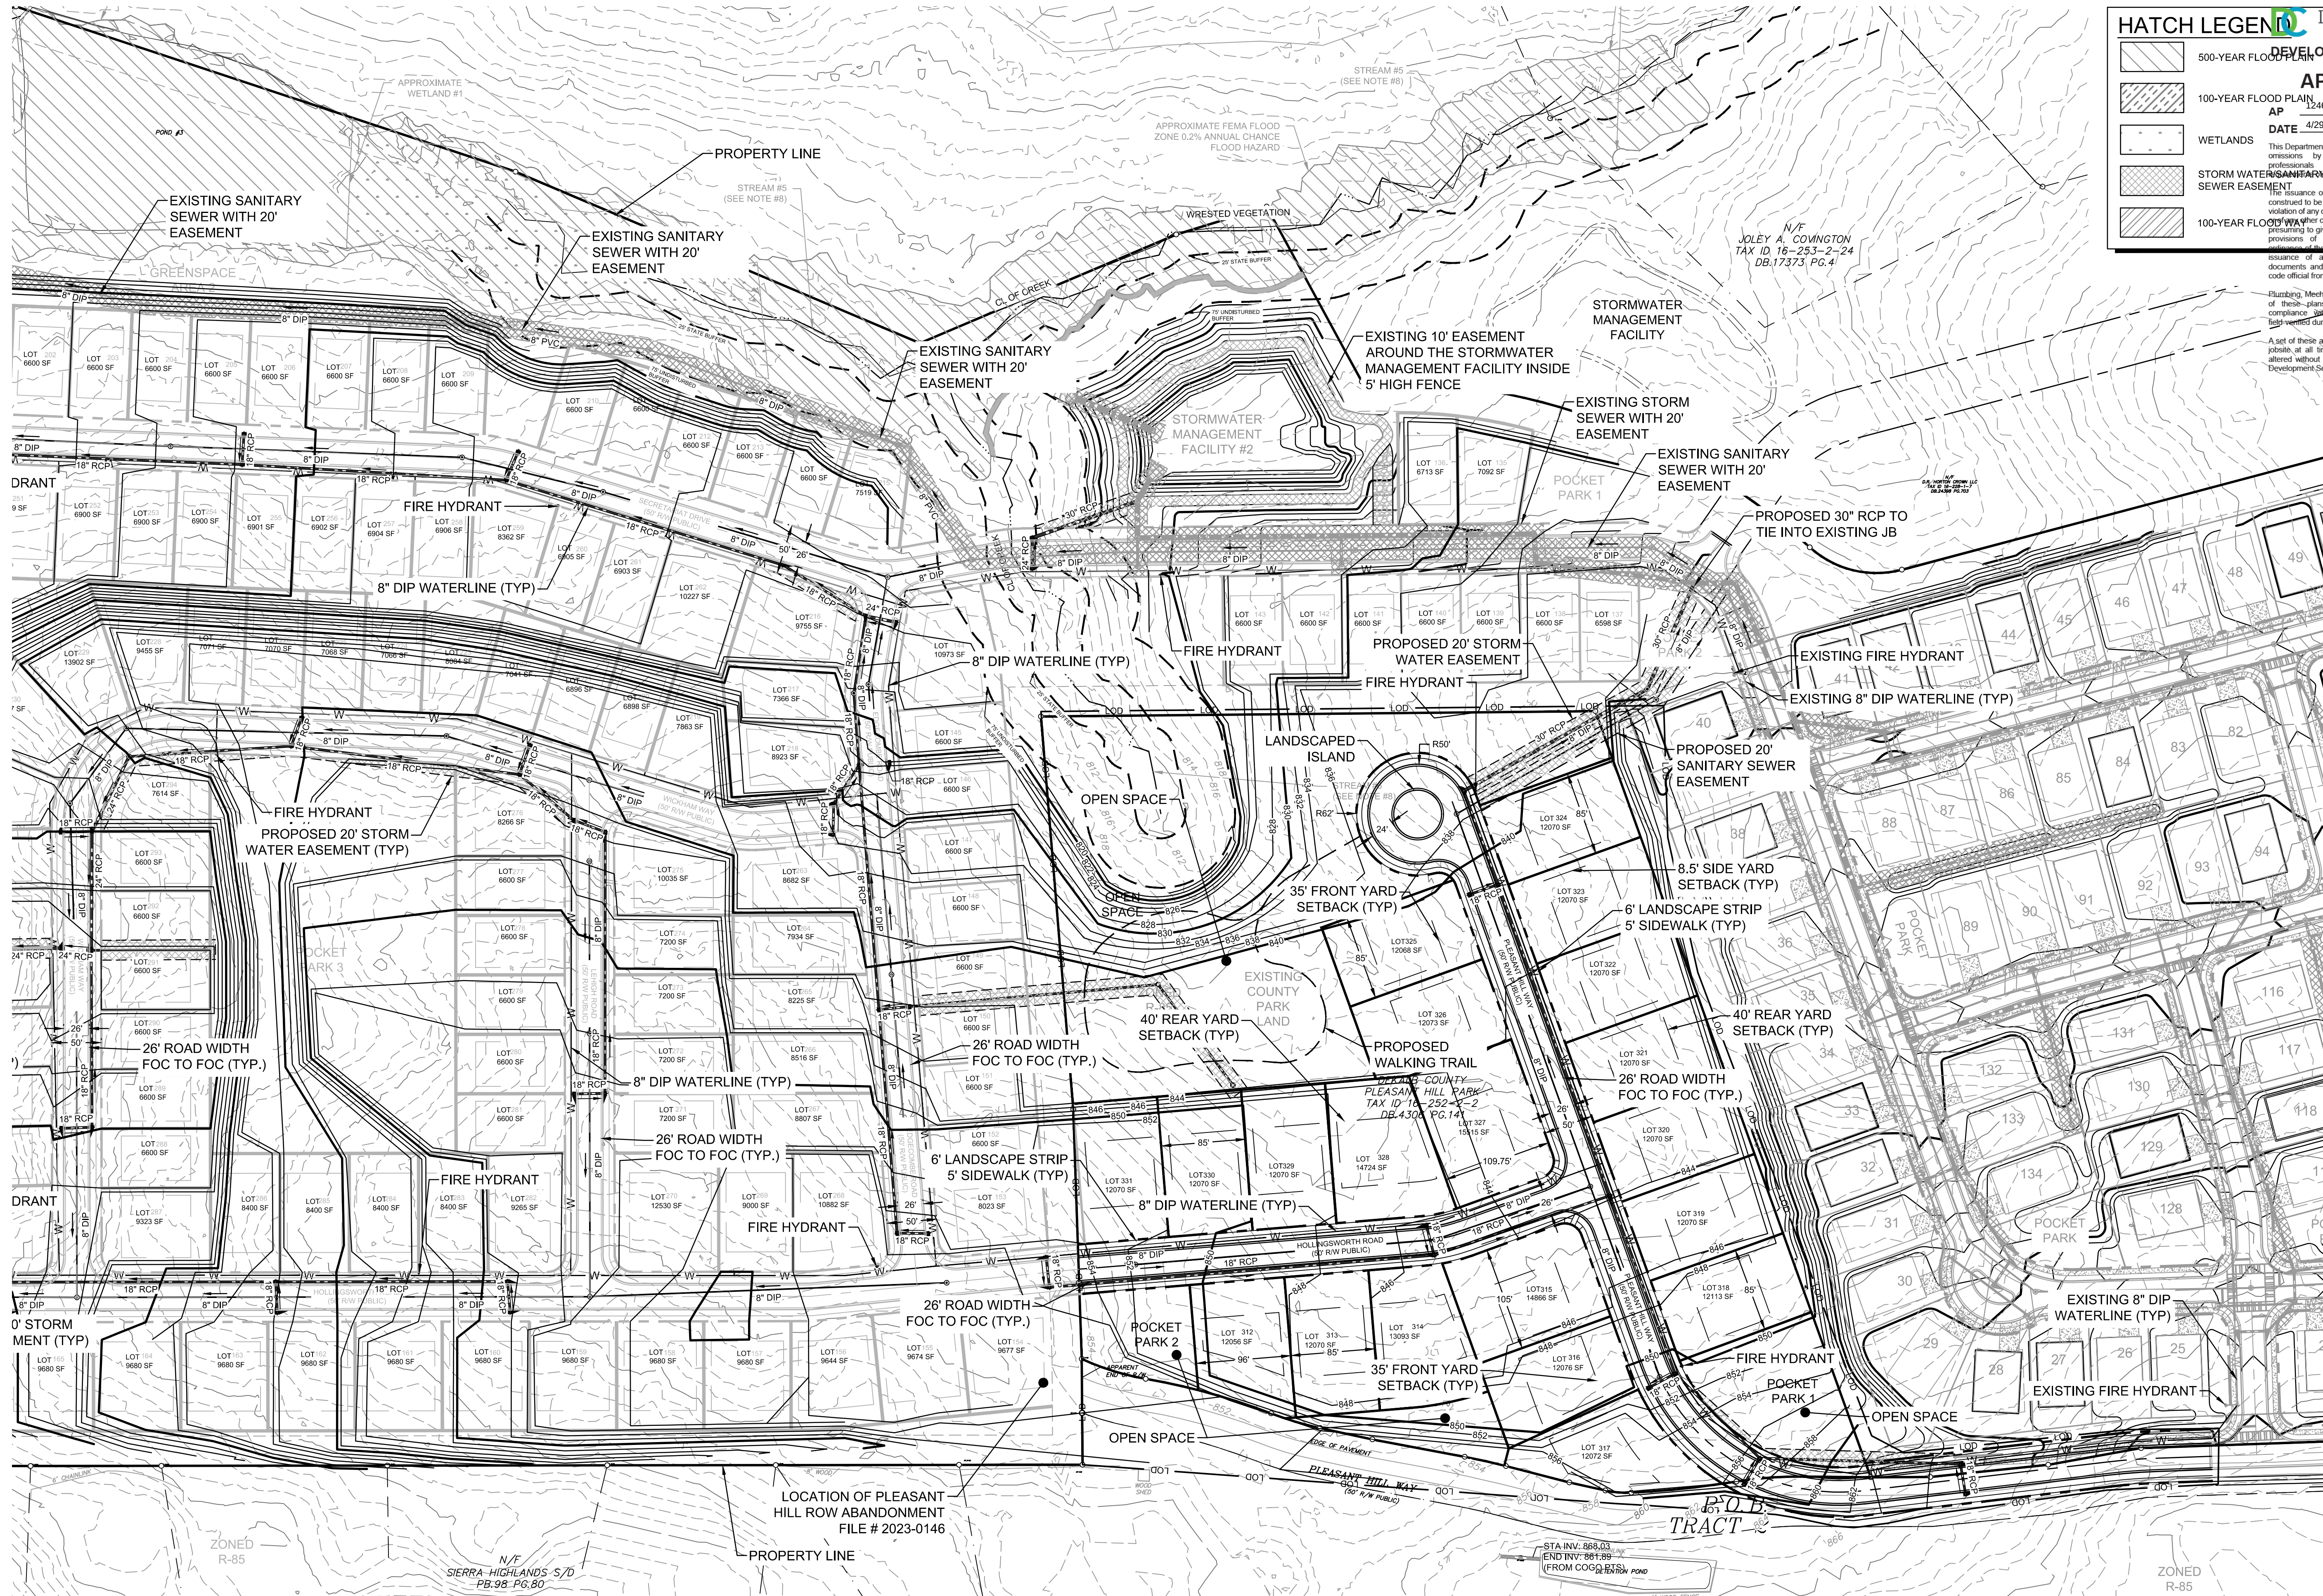

HATCH LEGEND

- 500-YEAR FLOOD PLAIN
- 100-YEAR FLOOD PLAIN
- WETLANDS
- STORM WATER SEWER EASEMENT
- 100-YEAR FLOOD PLAIN

DEVELOPMENT SERVICES

APPROVED

DATE: 11/15/2024

PLAN: 1630902_02

PROJECT: CHAMPION'S RUN - PHASE 2 SKETCH PLAT

AP # 1246252

WWW.PEC.PLUS

PEC+

Planners & Engineers Collaborative+

LANDSCAPE ARCHITECTURE + CIVIL ENGINEERING

SURVEYING + CONSTRUCTION + WATER RESOURCES

150 RESEARCH COURT STE 200

PEACHTREE CORNERS, GA 30092

CHAMPION'S RUN - PHASE 2 SKETCH PLAT

A MASTER PLANNED RESIDENTIAL DEVELOPMENT AT
8682 PLEASANT HILL RD
LITHONIA, GA 30058

FOR
D.R. HORTON CROWN LLC
1371 DOGWOOD DRIVE
CONYERS, GA 30012
P: 470-774-4884

AP # 1246252

REVISIONS				
NO.	DATE	BY	DESCRIPTION	
-1	6-17-22	CAH	1ST SKETCH PLAT SUBMITTAL	
-2	12-21-22	CAH	2ND SKETCH PLAT SUBMITTAL	
-3	07-10-23	CAH	3RD SKETCH PLAT SUBMITTAL	
-4	04-26-24	CAH	4TH SKETCH PLAT SUBMITTAL	
-5	11-15-24	CAH	5TH SKETCH PLAT SUBMITTAL	

THIS SEAL IS ONLY VALID IF COUNTER SIGNED AND DATED WITH AN ORIGINAL SIGNATURE.

GSWCC LEVEL II DESIGN PROFESSIONAL
CERTIFICATION # 0000066476 EXP. 06/27/2027

SKETCH PLAT A

0 40 80 160 240

SCALE: 1" = 80'

DATE: 11/15/2024

PROJECT: 16309.02

S5.1

SHEET

PARCEL ID: 16 252 02 002



24 HOUR CONTACT:
JAY COOMBE @ 470-774-4884

AN ORDINANCE TO AMEND THE DEKALB COUNTY ZONING MAP

AN ORDINANCE TO AMEND THE DEKALB COUNTY ZONING MAP IN ORDER TO REZONE PROPERTY FROM R-85 (RESIDENTIAL MEDIUM LOT) DISTRICT TO RSM (SMALL LOT RESIDENTIAL MIX) DISTRICT TO DEVELOP 339 SINGLE-FAMILY DETACHED RESIDENCES ON 122.77 ACRES AT A DENSITY OF 2.76 UNITS PER ACRE. THE PROPERTY IS LOCATED ON THE EAST SIDE OF YELLOW RIVER, SOUTH OF AN EXISTING CREEK, WEST SIDE OF NORRIS LAKE DRIVE, WEST SIDE OF PLEASANT HILL ROAD AND THE NORTH SIDE OF PLEASANT HILL WAY AT 1679, 1735, 1729, 1695, 1709, 1719 NORRIS LAKE DRIVE; 8277 & 8455 NORRIS LAKE WAY; 8682 PLEASANT HILL ROAD; AND 8657, 8612, 8620, 8615, 6564, 8550, 8565 & 8581 PLEASANT HILL WAY. THE PROPERTY HAS APPROXIMATELY 1,664.96 FEET OF FRONTAGE ALONG THE NORTH SIDE OF PLEASANT HILL WAY, APPROXIMATELY 156.12 FEET OF FRONTAGE ALONG THE WEST SIDE OF PLEASANT HILL ROAD AND APPROXIMATELY 277.77 FEET OF FRONTAGE ALONG THE WEST SIDE OF NORRIS LAKE DRIVE AND CONTAINS 122.77 ACRES.

APPLICANT: D R Horton Crown, LLC
OWNER:

COMMISSION DISTRICTS: 5 & 7

WHEREAS, D R Horton Crown, LLC has filed an application to amend the DeKalb County Zoning Ordinance to rezone property located at 1679, 1735, 1729, 1695, 1709, 1719 Norris Lane Drive; 8277 & 8455 Norris Lake Way; 8682 Pleasant Hill Road; and 8657, 8612, 8620, 8615, 6564, 8550, 8565 & 8581 Pleasant Hill Way, and more particularly described as follows:

All that tract or parcel of land and being in **District 16, Land Lots 228, 229, 252, & 253, Blocks 01 & 02, Parcels 003, 006, 007, 008, 013; 002; 001, 003 & 005; 004, 005, 007, 008, 009, 011, 026 & 027** of DeKalb County, Georgia, containing 122.77 acres, and

WHEREAS, it appears to the Board of Commissioners that the application meets all of the criteria set forth in the DeKalb County Code, Chapter 27, Article IIV, Division 3, Section 27-7.3 for amending the DeKalb County Zoning Ordinance for the subject property from R-85 District to RSM District.

THE BOARD OF COMMISSIONERS OF DEKALB COUNTY, GEORGIA, HEREBY ORDAINS:

Part 1: Pursuant to the authority of the DeKalb County Board of Commissioners to exercise powers of zoning, set forth in Section 27, Article 1.1 & 7.3 of the DeKalb County Zoning Ordinance, an amendment to rezone property from R-85 (Residential Medium Lot) District to RSM (Small Lot Residential Mix) District to develop 339 single-family detached residences on 122.77 acres at a density of 2.76 units per acre. The property is located on the east side of Yellow River, south of an existing creek, west side of Norris Lake Drive, west side of Pleasant Hill Road and the north side of Pleasant Hill Way at 1679, 1735, 1729, 1695, 1709, 1719 Norris Lake Drive; 8277 & 8455 Norris Lake Way; 8682 Pleasant Hill Road; and 8657, 8612, 8620, 8615, 6564, 8550, 8565 & 8581 Pleasant Hill Way. The property has approximately 1,664.96 feet of frontage along the north side of Pleasant Hill Way, approximately 156.12 feet of frontage along the west side of Pleasant Hill Road and approximately 277.77 feet of frontage along the west side of Norris Lake Drive. The property contains 122.77 acres and is hereby approved, (with conditions).

Part 2: That if this amendment is approved conditionally, and under the provisions of Section 27-7.3.9 of the DeKalb County Zoning Ordinance, as identified by the use of the term "Conditional" after the district designation in Part 1 above, the development and use of the above-described property shall be permitted only in compliance with the conditions and/or site plan as attached to this ordinance.

Part 3: That all ordinances or parts of ordinances in conflict with this ordinance are hereby repealed.

Part 4: This ordinance, hereby approved, does not authorize the violation of any Zoning District Regulations. District regulation variances can be approved in accordance with Chapter 27, Article VII, Division 5.

ADOPTED by the DeKalb County Board of Commissioners this _____ day of

_____ 2018.

Jeff Rader
Presiding Officer
Board of Commissioners
DeKalb County, Georgia

ATTEST:

Barbara H. Sanders, CCC
Clerk to the Board of Commissioners and
Chief Executive Officer
DeKalb County, Georgia

FINAL CONDITIONS FOR Z-18-1235046 2018-2450

REQUESTED BY APPLICANT:

Application of D R Horton Crown, LLC to rezone property from R-85 (Residential Medium Lot) District to RSM (Small Lot Residential Mix) District to develop 339 single-family detached residences on 122.77 acres at a density of 2.76 units per acre.

PLANNING AND SUSTAINABILITY DEPARTMENT:

Approval w/Conditions. The proposed rezoning request from R-85 (Medium Lot Residential) District to RSM (Small Lot Residential Mix) District as originally requested is not compatible with adjacent and surrounding residential districts zoned and developed R-85. However, the RNC (Residential Neighborhood Conservation) District recommended by Planning Staff and depicted on the revised site plan submitted by the applicant allows greater flexibility for development by incorporating use of greenspace with natural features of the environment and allowing development standards compatible with adjacent residential properties and is consistent with recent Board policy. RNC developments are required to provide a legal mechanism for unified control of the entire parcel to be developed and a legal mechanism for the maintenance and protection of land held in common prior to the issuance of any land disturbance permit. The RNC District is consistent with the following DeKalb County 2035 Comprehensive Plan policies: Protect stable neighborhoods from incompatible development that could alter established residential development patterns and density; and Ensure that new development and redevelopment is compatible with existing residential areas. Therefore, the Department of Planning and Sustainability recommends, "Approval of a substitute RNC (Residential Neighborhood Conservation) District, per the following conditions":

1. Limit the use to no more than 321 single-family detached residences with recreational and greenspace area pursuant to development standards of an RNC (Residential Neighborhood Conservation) District zoned subdivision subject to review and approval by the Planning and Sustainability Department.
2. Provide a minimum of four (4) points of access per the revised site plan and subject to approval by the Transportation Division within the Department of Public Works.
3. Dedicate at no cost to DeKalb County 40 feet from centerline of right-of-way on Pleasant Hill Road; provide 6-foot sidewalks along frontage of Pleasant Hill Road and extend to intersection of Norris Lake Drive/Humphries at Pleasant Hill Road; provide 4-foot bike lanes; and street lights on back of curb within the proposed right-of-way as may be required by the Transportation Division within the Department of Public Works.
4. Dedicate at no cost to DeKalb County 27.5 feet from centerline of right-of-way on Pleasant Hill Way; provide 12-foot travel lane on the development side from centerline; 5-foot sidewalks; and street light on back of curb within the proposed right-of-way as may be required by the Transportation Division within the Department of Public Works.
5. Dedicate at no cost to DeKalb County 35 feet from centerline of Norris Lake Drive; provide 6-foot sidewalks along frontage of Norris Lake Drive and extend to the intersection of Norris Lake Drive/Humphries at Pleasant Hill Road; provide 4-foot bike lanes; and street lights on back of curb within the proposed right-of-way as may be required by the Transportation Division within the Department of Public Works.
6. Provide a left turn lane on Pleasant Hill Road and onsite road improvements as required by the Transportation Division within the Department of Public Works.
7. Provide pedestrian/bike access from the neighborhood into the park, as approved by the Parks and Recreation Department as may be required by the Transportation Division within the Department of Public Works.

8. The heated floor area shall be no less than 1,200 square feet.
9. Each home shall have a minimum two-car garage (side entry garages where lot area allows).
10. Provide underground utilities.
11. Front and sides shall be sodded prior to the issuance of a Certificate of Occupancy.
12. No more than one (1) brick base monument sign shall be erected at each subdivision entrance. Sign area shall not exceed 32 square feet, excluding base and shall not exceed eight (8) feet in height.
13. The entrances to the subdivision shall be landscaped subject to the approval of the DeKalb County Arborist.
14. Any applicant for development within this approved RNC shall be required to provide a legal mechanism for unified control of the entire parcel to be developed for review and approval by the county attorney prior to the issuance of any land disturbance or building permit.

PLANNING COMMISSION:

Approval w/Modified Conditions 7-1-0. M. Butts moved, J. Johnson seconded for approval of the rezoning from R-85 to RNC with Staff's conditions, with a revision to condition #2 that the site plan include three (3) access points. P. Womack, Jr. opposed.

BOARD OF COMMISSIONERS:

September 25, 2018, Approved with fourteen (14) Staff conditions, with an amendment to condition number 2, to provide three (3) access points, per the site plan.



DeKalb County Government

Manuel J. Maloof Center
1300 Commerce Drive
Decatur, Georgia 30030

Agenda Item

File #: 2018-2450

9/25/2018

File Status: Preliminary Item

Public Hearing: YES ☒ NO ☐

Department: Planning & Sustainability

SUBJECT:

COMMISSION DISTRICT(S): 5 & 7

N17 D R Horton-Crown, LLC Z-18-1235046

PETITION NO: Z-18-1235046

PROPOSED USE: 339 Single-Family Detached Residences

LOCATION: Pleasant Hill Road, Pleasant Hill Way & Norris Lake Drive

PARCEL NO.: 16-228-01-003, 006, 007, 008, 013; 16-229-01-002; 16-252-02-001, 003 & 005; 16-253-02-004, 005, 007, 008, 009, 011, 026 & 027

INFORMATION CONTACT: Marian Eisenberg

PHONE NUMBER: 404-371-4922

PURPOSE:

To rezone property from R-85 (Residential Medium Lot) District to RSM (Small Lot Residential Mix) District to develop 339 single-family detached residences on 122.77 acres at a density of 2.76 units per acre. The property is located on the east side of Yellow River, south of an existing creek, west side of Norris Lake Drive, west side of Pleasant Hill Road and the north side of Pleasant Hill Way at 1679, 1735, 1729, 1695, 1709, 1719 Norris Lake Drive; 8277 & 8455 Norris Lake Way; 8682 Pleasant Hill Road; and 8657, 8612, 8620, 8615, 6564, 8550, 8565 & 8581 Pleasant Hill Way. The property has approximately 1,664.96 feet of frontage along the north side of Pleasant Hill Way, approximately 156.12 feet of frontage along the west side of Pleasant Hill Road and approximately 277.77 feet of frontage along the west side of Norris Lake Drive and contains 122.77 acres.

RECOMMENDATION:

COMMUNITY COUNCIL: Deferral

PLANNING COMMISSION: Approval Conditional

PLANNING STAFF: Substitute Approval to RNC (Residential Neighborhood Conservation) District

PLANNING STAFF ANALYSIS: The proposed rezoning request from R-85 (Medium Lot Residential) District to RSM (Small Lot Residential Mix) District as originally requested is not compatible with adjacent and

surrounding residential districts zoned and developed R-85. However, the RNC (Residential Neighborhood Conservation) District recommended by Planning Staff and depicted on the revised site plan submitted by the applicant allows greater flexibility for development by incorporating use of greenspace with natural features of the environment and allowing development standards compatible with adjacent residential properties and is consistent with recent Board policy. RNC developments are required to provide a legal mechanism for unified control of the entire parcel to be developed and a legal mechanism for the maintenance and protection of land held in common prior to the issuance of any land disturbance permit. The RNC District is consistent with the following DeKalb County 2035 Comprehensive Plan policies: Protect stable neighborhoods from incompatible development that could alter established residential development patterns and density; and Ensure that new development and redevelopment is compatible with existing residential areas. Therefore, the Department of Planning and Sustainability recommends **APPROVAL** of a substitute RNC (Residential Neighborhood Conservation) District on the subject site per the following attached conditions:

PLANNING COMMISSION VOTE: 7-1-0/ M. Butts moved, J. Johnson seconded for approval of the rezoning from R-85 to RNC with Staff's conditions, with a revision to condition #2 that the site plan include three (3) access points. P. Womack, Jr. opposed.

COMMUNITY COUNCIL VOTE/RECOMMENDATION: 5-2-2/Deferral to wait for comments from the Transportation Division.

Z-18-1235046 RECOMMENDED CONDITIONS

1. Limit the use to no more than 321 single-family detached residences with recreational and greenspace area pursuant to development standards of an RNC (Residential Neighborhood Conservation) District zoned subdivision subject to review and approval by the Planning and Sustainability Department.
2. Provide a minimum of four (4) points of access per the revised site plan and subject to approval by the Transportation Division within the Department of Public Works.
3. Dedicate at no cost to DeKalb County 40 feet from centerline of right-of-way on Pleasant Hill Road; provide 6-foot sidewalks along frontage of Pleasant Hill Road and extend to intersection of Norris Lake Drive/Humphries at Pleasant Hill Road; provide 4-foot bike lanes; and street lights on back of curb within the proposed right-of-way as may be required by the Transportation Division within the Department of Public Works.
4. Dedicate at no cost to DeKalb County 27.5 feet from centerline of right-of-way on Pleasant Hill Way; provide 12-foot travel lane on the development side from centerline; 5-foot sidewalks; and street light on back of curb within the proposed right-of-way as may be required by the Transportation Division within the Department of Public Works.
5. Dedicate at no cost to DeKalb County 35 feet from centerline of Norris Lake Drive; provide 6-foot sidewalks along frontage of Norris Lake Drive and extend to the intersection of Norris Lake Drive/Humphries at Pleasant Hill Road; provide 4-foot bike lanes; and street lights on back of curb within the proposed right-of-way as may be required by the Transportation Division within the Department of Public Works.
6. Provide a left turn lane on Pleasant Hill Road and onsite road improvements as required by the Transportation Division within the Department of Public Works.
7. Provide pedestrian/bike access from the neighborhood into the park, as approved by the Parks and Recreation Department as may be required by the Transportation Division within the Department of Public Works.
8. The heated floor area shall be no less than 1,200 square feet.
9. Each home shall have a minimum two-car garage (side entry garages where lot area allows).
10. Provide underground utilities.
11. Front and sides shall be sodded prior to the issuance of a Certificate of Occupancy.
12. No more than one (1) brick base monument sign shall be erected at each subdivision entrance. Sign area shall not exceed 32 square feet, excluding base and shall not exceed eight (8) feet in height.

13. The entrances to the subdivision shall be landscaped subject to the approval of the DeKalb County Arborist.
14. Any applicant for development within this approved RNC shall be required to provide a legal mechanism for unified control of the entire parcel to be developed for review and approval by the county attorney prior to the issuance of any land disturbance or building permit.



DeKalb County Department of Planning & Sustainability

330 Ponce De Leon Avenue, Suite 300

Decatur, GA 30030

(404) 371-2155 / plandev@dekalbcountyga.gov

Planning Commission Hearing Date: September 06, 2018, 6:30 P.M.

Board of Commissioners Hearing Date: September 25, 2018, 6:30 P.M.

STAFF ANALYSIS

Case No.: 2018-2450/ Z-18-1235046 **Agenda #:** N.17

Location/Address: The east side of Yellow River, south of an existing creek, west side of Norris Lake Drive, west side of Pleasant Hill Road and the north side of Pleasant Hill Way at 1679, 1735, 1729, 1695, 1709, 1719 Norris Lake Drive; 8277 & 8455 Norris Lake Way; 8682 Pleasant Hill Road; and 8657, 8612, 8620, 8615, 6564, 8550, 8565, & 8581 Pleasant Hill Way, Lithonia, Georgia. **Commission District: 5 Super District: 7**

Parcel ID: 16-228-01-006, 008, 013; 16-229-01-002; 16-252-02-001, 003, 005; 16-253-02-007, 009, 011, 026; and portions of 16-228-01-003 & 007; 16-253-02-004, 005, 008, & 027

Request: To rezone property from R-85 (Residential Medium Lot) Districts to RSM (Small Lot Residential Mix) District to develop 339 detached single-family residences.

Property Owners: D R Horton -Crown, LLC

Applicant/Agent: D R Horton -Crown, LLC

Acreage: 122.77 Acres

Existing Land Use: Primarily Undeveloped with some Single Family Detached Residences

Surrounding Properties: Single-Family detached residences/Pleasant Hill Park

Adjacent & Surrounding Zoning: North, East, West & South: R-85 (Residential Medium Lot) District

Comprehensive Plan: Suburban Consistent X

Proposed Units: 339 Single-Family Residences	Existing: Scattered Single-Family Detached Residences
Proposed Lot Coverage: < 35% Per Lot	Existing Lot Coverage: N/A

SUBJECT PROPERTY:

The 122.77-acre site is primarily undeveloped and located along Pleasant Hill Road, Pleasant Hill Way and Norris Lake Drive. The site is heavily wooded with dense mature trees and shrubbery. A creek runs along the west and north property lines. Pleasant Hill Park is surrounded on three sides by the project site. Existing and surrounding land uses include single-family residences south of Pleasant Hill Way and west of Pleasant Hill Road. A few scattered single-family residences are north of Pleasant Hill Way. The site, adjacent and surrounding properties are zoned R-85 (Residential Medium Lot) District.

PROJECT ANALYSIS:

The revised site plan, stamped received September 12, 2018 by the Planning & Sustainability Department, is based on the Substitute Recommendation by Planning Staff for an RNC (Residential Neighborhood Conservation) District on the subject site. The revised site plan depicts 321 single-family detached residences at a density of 2.62 units per acre.

There are two (2) amenity areas and several pocket parks throughout the development. Four (4) access points to the development is proposed: one (1) on Pleasant Hill Road; two (2) on Pleasant Hill way; and one (1) on Norris Lake Drive. Staff notes that Chapter 14 of the Land Development Chapter of the DeKalb County Code requires a minimum of 4 access points for residential over 300 units. The revised site plan complies with this standard. Required buffers are depicted on the site plan adjacent to identified streams along the west and north property lines. Given the large number of proposed lots, the applicant submitted a traffic study conducted by CALYX Engineers & Consultants. The study concluded that all the affected traffic intersections are expected to operate adequately in the weekday peak hours, with or without the project traffic with the existing lane configuration or with the planned site driveways and traffic control. Per the chart below, the revised site plan depicts compliance with RNC standards except for the proposed interior side yard setback. If the RNC District is approved on the site, the revisions must be made during the Building Permitting (BP) process approved or seek a variance from the Zoning Board of Appeals (ZBOA).

Development Standards	RNC Per Article 2.10	Proposed	Compliance
Lot Area	6,000 Square Feet Article 5.2.3 Compatibility of new and adjacent lots:	6,000 Square Feet	Yes Yes: provides 20 feet transitional buffer & new lots at least 80% width of adjacent lot in subdivision
Side Yard Setback	7.5 Feet	5 Feet with minimum 10 Feet separation between buildings	No. Revise site plan or apply for variance from the ZBOA (Zoning Board of Appeals)
Lot Width	60 Feet	60 Feet	Yes
Front Yard Setback	20 Feet 30 Feet adjacent to R-85 along perimeter lots	20 Feet 30 Feet	Yes Yes
Side yard along street side on corner lot	20 Feet	None stated on revised site plan.	Must comply or apply for a variance from the ZBOA.
Rear Yard	20 Feet	60 Feet	Yes
Open Space	30%	31.40%	Yes

ZONING ANALYSIS:

The R-85 (Residential Medium Lot) District allows single-family detached residences on minimum 12,000 square foot lots. The most recent Board Policy in the area for single-family detached residential development is approval for the RNC (Residential Neighborhood Conservation) District on Pleasant Hill Road in the area pursuant to Z-18-22130. Per Sec.2.10.2, the RNC (Residential Neighborhood Conservation) District was created to encourage residential development within the county that preserves unique environmental features and be consistent with the comprehensive land use plan. The RNC encompasses elements of the Green DeKalb Initiative by providing greenspace areas and preserving existing natural trees and vegetation. The goals of the RNC District regulations are: To conserve significant areas of useable greenspace within single-family neighborhoods in the rural and suburban character areas of the comprehensive plan; To provide a residential development that permits flexibility of design in order to promote environmentally sensitive and efficient use of land in compliance with the Code; To promote construction of accessible landscaped walking trails and bike paths both within subdivisions and where possible connected to neighboring communities, business, and facilities to reduce reliance on automobiles; To preserve natural features, specimen trees, historic buildings, archaeological sites and establish a sense of community; To improve water quality and reduce runoff and soil erosion by reducing the total amount of clearing, grading, and paving, within the total area of a development, and To encourage efficient community design that reduces infrastructure maintenance and public service costs borne by the county. The RNC zoning district has a minimum lot size of 6,000 square feet. However, the RNC zoning district requires a larger lot size and side yard setback on periphery lots abutting residential zoned property. This allows large sites with unique and natural characteristics to be compatible with existing adjacent residential properties. Therefore, Planning Staff believes the RNC District would be more appropriate for the site.

IMPACT ANALYSIS:

Section 27-7.3.5 of the Zoning Ordinance, “Standards and factors governing review of proposed amendments to the official zoning map” states that the following standards and factors shall govern the review of all proposed amendments to the Official Zoning Map.

- A. Whether the zoning proposal is in conformity with the policy and intent of the comprehensive plan.** The substitute rezoning proposal to the RNC (Neighborhood Conservation) District is consistent with plan policy to “Ensure that new development and redevelopment is compatible with existing residential areas”.
- B. Whether the zoning proposal will permit a use that is suitable in view of the use and development of adjacent and nearby properties.** The RNC zoning district would require single-family residences with compatible lot sizes on peripheral lots abutting other residential zoned properties. This standard permits a use that is suitable in view of adjacent and nearby residential development.
- C. Whether the property to be affected by the zoning proposal has a reasonable economic use as currently zoned.** The site has a reasonable economic use as currently zoned R-85 (Residential Medium Lot) District albeit constrained by environmental features. However, the RNC zoning district with its combined greenspace and natural features may provide more opportunity for economic development.
- D. Whether the zoning proposal will adversely affect the existing use or usability of adjacent or nearby property:** The substitute RNC zoning district may not adversely affect the use or usability of adjacent or nearby residential properties.
- E. Whether there are other existing or changing conditions affecting the use and development of the property, which give supporting grounds for either approval or disapproval of the zoning proposal.** The intent of the RNC zoning district is to provide a residential development that permits flexibility of design in order to promote environmentally sensitive and efficient use of land in compliance with the Zoning Code. The site has natural and

physical features that qualify this site for RNC Development. The site has dirt, gravel, rocks with dense shrubbery and mature hardwood trees located throughout with a creek that runs west and north of the site.

- F. Whether the zoning proposal will adversely affect historic buildings, sites, districts, or archaeological resources.** It appears there are no historic buildings, sites, districts, or archaeological resources located on the property or in the surrounding area.
- G. Whether the zoning proposal will result in a use which will or could cause an excessive or burdensome use of existing streets, transportation facilities, utilities, or schools.** Given that Pleasant Hill Road is a minor arterial, it should be able to absorb additional traffic resulting from the proposed subdivision. Traffic impact may be also lessened by installation of traffic improvements such as a deceleration lane at the subdivision entrance. Given existing residential properties in the area, the request should not cause an excessive burden on utilities. The proposed development may impact school enrollment. If the development is fully constructed with 339 units as originally proposed for the RSM District, it is expected to generate 166 students: 42 at Rock Chapel ES, 20 at Lithonia MS, 29 at Lithonia HS, 70 at other DCSD schools and 5 in private schools. The elementary and middle schools have capacity for additional students. The high school may become over-crowded with this development and require additional capacity to be added. An alternative RNC district with fewer lots (321) should reducing area traffic and school enrollment in area schools.
- H. Whether the zoning proposal adversely impacts the environment or surrounding natural resources.**

The RSM (Small Lot Residential Mix) district has no requirements for incorporating natural resources into the site. However, a rezoning to the RNC (Neighborhood Conservation) District has a positive impact on the environment and surrounding natural resources by incorporating the natural resources (rock, streams, wetlands) in the overall design of the proposed subdivision.

STAFF RECOMMENDATION: SUBSTITUTE APPROVAL TO RNC (Residential Neighborhood Conservation) District

The proposed rezoning request from R-85 (Medium Lot Residential) District to RSM (Small Lot Residential Mix) District as originally requested is not compatible with adjacent and surrounding residential districts zoned and developed R-85. However, the RNC (Residential Neighborhood Conservation) District recommended by Planning Staff and depicted on the revised site plan submitted by the applicant allows greater flexibility for development by incorporating use of greenspace with natural features of the environment and allowing development standards compatible with adjacent residential properties and is consistent with recent Board policy. RNC developments are required to provide a legal mechanism for unified control of the entire parcel to be developed and a legal mechanism for the maintenance and protection of land held in common prior to the issuance of any land disturbance permit. The RNC District is consistent with the following DeKalb County 2035 Comprehensive Plan policies: Protect stable neighborhoods from incompatible development that could alter established residential development patterns and density; and Ensure that new development and redevelopment is compatible with existing residential areas. Therefore, the Department of Planning and Sustainability recommends **APPROVAL** of a substitute RNC (Residential Neighborhood Conservation) District on the subject site per the following recommended conditions:

1. Limit the use to no more than 321 single-family detached residences with recreational and greenspace area pursuant to development standards of an RNC (Residential Neighborhood Conservation) District zoned subdivision subject to review and approval by the Planning and Sustainability Department.
2. Provide a minimum of four (4) points of access per the revised site plan and subject to approval by the Transportation Division within the Department of Public Works.

3. Dedicate at no cost to DeKalb County 40 feet from centerline of right-of-way on Pleasant Hill Road; provide 6-foot sidewalks along frontage of Pleasant Hill Road and extend to intersection of Norris Lake Drive/Humphries at Pleasant Hill Road; provide 4-foot bike lanes; and street lights on back of curb within the proposed right-of-way as may be required by the Transportation Division within the Department of Public Works.
4. Dedicate at no cost to DeKalb County 27.5 feet from centerline of right-of-way on Pleasant Hill Way; provide 12-foot travel lane on the development side from centerline; 5-foot sidewalks; and street light on back of curb within the proposed right-of-way as may be required by the Transportation Division within the Department of Public Works.
5. Dedicate at no cost to DeKalb County 35 feet from centerline of Norris Lake Drive; provide 6-foot sidewalks along frontage of Norris Lake Drive and extend to the intersection of Norris Lake Drive/Humphries at Pleasant Hill Road; provide 4-foot bike lanes; and street lights on back of curb within the proposed right-of-way as may be required by the Transportation Division within the Department of Public Works.
6. Provide a left turn lane on Pleasant Hill Road and onsite road improvements as required by the Transportation Division within the Department of Public Works.
7. Provide pedestrian/bike access from the neighborhood into the park, as approved by the Parks and Recreation Department as may be required by the Transportation Division within the Department of Public Works.
8. The heated floor area shall be no less than 1,200 square feet.
9. Each home shall have a minimum two-car garage (side entry garages where lot area allows).
10. Provide underground utilities.
11. Front and sides shall be sodded prior to the issuance of a Certificate of Occupancy.
12. No more than one (1) brick base monument sign shall be erected at each subdivision entrance. Sign area shall not exceed 32 square feet, excluding base and shall not exceed eight (8) feet in height.
13. The entrances to the subdivision shall be landscaped subject to the approval of the DeKalb County Arborist.
14. Any applicant for development within this approved RNC shall be required to provide a legal mechanism for unified control of the entire parcel to be developed for review and approval by the county attorney prior to the issuance of any land disturbance or building permit.

Attachments:

1. Department and Division Comments
2. Application
3. Site Plan
4. Zoning Map
5. Land Use Plan Map
6. Aerial Photograph

NEXT STEPS

Following an approval of this request, one or several of the following may be required:

- ✓ • **Land Disturbance Permit** (Required for of new building construction on non-residential properties, or land disturbance/improvement such as storm water detention, paving, digging, or landscaping.)
- ✓ • **Building Permit** (New construction or renovation of a building (interior or exterior) may require full plan submittal or other documentation. Zoning, site development, watershed and health department standards will be checked for compliance.)
- ✓ • **Certificate of Occupancy** (Required prior to occupation of a commercial space and for use of property for any business type. The issuance follows the review of submitted plans if required based on the type occupancy.)
- **Plat Approval** (Required if any parcel is being subdivided, re-parceled, or combined. Issued “administratively”; no public hearing required.)
- ✓ • **Sketch Plat & Final Plat Approval** (Required for the subdivision of property into three lots or more. Requires a public hearing by the Planning Commission.)
- **Overlay Review** (Required review of development and building plans for all new construction or exterior modification of building(s) located within a designated overlay district.)
- **Historic Preservation** (A Certificate of Appropriateness is required for any proposed changes to building exteriors or improvements to land when located within the Druid Hills or the Soapstone Geological Historic Districts. Historic Preservation Committee public hearing may be required.)
- ✓ • **Variance** (Required to seek relief from any development standards of the Zoning Ordinance. A public hearing and action by the Board of Appeals are required for most variances.)
- **Minor Modification** (Required if there are any proposed minor changes to zoning conditions that were approved by the Board of Commissioners. The review is administrative if the changes are determined to be minor as described by Zoning Code.)
- **Major Modification** (Required submittal of a complete zoning application for a public hearing if there are any proposed major changes to zoning conditions that were approved by the Board of Commissioner for a prior rezoning.)
- **Business License** (Required for any business or non-residential enterprise operating in Unincorporated DeKalb County, including in-home occupations).
- **Alcohol License** (Required permit to sell alcohol for consumption on-site or packaged for off-site consumption. Signed and sealed distance survey is required. Background checks will be performed.)

Each of the approvals and permits listed above requires submittal of application and supporting documents, and payment of fees. Please consult with the appropriate department/division.

SEPTEMBER 2018 REZONING AGENDA – TRANSPORTATION COMMENTS

N1. Lawrenceville Hwy is a major arterial on a state route. Dedicate right of way at least 50 from centerline. Install sidewalks along property frontage (ensure sidewalks are within right of way). GDOT review and permits required. Street lights required 1 foot behind sidewalks on right of way.

N2. Clairmont Road is a major arterial on a state route. Dedicate right of way at least 50 from centerline. GDOT review and permits required.

N3. Briarcliff Road is a minor arterial and state route. GDOT review and permits required. No access allowed onto Briarcliff Road.

N4. No Comments.

N5. No Comments.

N6. No Comments.

N7. No Comments.

N8 & N9. Columbia Drive is a minor arterial. See Section 5.4.3 of the Zoning Code for required improvements and Section 14-190 of the Land Development Code for required infrastructure improvements at time of permit. (The Zoning Code trumps the Land Development Code- but when the Zoning Code is silent, the Land Development Code takes effect. Overlay Districts trump both of the above.) 40 feet right of way dedication from centerline. 6-foot sidewalks, 4-foot bike lanes. Street lights behind the sidewalk within right of way. As shown in the application, interior roads must be private.

N10. Candler Road is a major arterial and a state route. GDOT review and permits required. Kelly Lake Road is a local road. See Section 5.4.3 of the Zoning Code for required improvements and Section 14-190 of the Land Development Code. (The Zoning Code trumps the Land Development Code- but when the Zoning Code is silent, the Land Development Code takes effect. Overlay Districts trump both of the above.) Right of way dedication of 50 from centerline on Candler Road, 6-foot sidewalks. Right of way dedication on Kelly Lake Road 27.5 feet from centerline, 5-foot sidewalks. Extend sidewalks along Kelly Lake Road within existing right of way to Candler Road. Street Lights required on back of sidewalk within right of way along both frontages. See Section 5.4.3 of the Zoning Code for required improvements and Section 14-190 of the Land Development Code for required infrastructure improvements at time of permit. (The Zoning Code trumps the Land Development Code- but when the Zoning Code is silent, the Land Development Code takes effect.)

N11. Treadway Road is classified local. See Section 5.4.3 of the Zoning Code for required improvements and Section 14-190 of the Land Development Code for required infrastructure improvements at time of permit. (The Zoning Code trumps the Land Development Code- but when the Zoning Code is silent, the Land Development Code takes effect. Overlay Districts trump both of the above.) Public local roads require a 27.5 foot right of way from the centerline (for a total of 55 feet), 5-foot sidewalks, 5-foot landscape strip and street lights within the right of way. The right of way width show on the application does not seem to meet the 55 feet for the interior streets. Cul-de-sac appears to be substandard also. These will need to be corrected prior to permitting and will impact storm detention, setbacks, etc.

N12. McClendon is a collector street. Allow only one standard size commercial curb cut on McClendon Dr. Install sidewalks along property frontage. Street lights required behind sidewalk within right of way at permitting.

N13. Memorial Drive is a major arterial and a state route. GDOT review and permits required.

N14. Memorial Drive is a major arterial and a state route. GDOT review and permits required. Eliminate a curb cut on 6158 and restore streetscape.

N15. Snapfinger Road is a major arterial. Site limited to right in/right out access point.

N16. Rockbridge Road is a minor arterial. See Section 5.4.3 of the Zoning Code for required improvements and Section 14-190 of the Land Development Code for required infrastructure improvements at time of permit. (The Zoning Code trumps the Land Development Code- but when the Zoning Code is silent, the Land Development Code takes effect. Overlay Districts trump both of the above.) 40 feet right of way dedication from centerline. 6-foot sidewalks, 4-foot bike lanes. Street lights behind the sidewalk within right of way. Construct sidewalks along Rockbridge Road to Allgood Circle within right of way. Limited to one access point onto Rockbridge Road.

N17. Bermuda Road is a collector road. See Section 5.4.3 of the Zoning Code for required improvements and Section 14-190 of the Land Development Code for required infrastructure improvements at time of permit. (The Zoning Code trumps the Land Development Code- but when the Zoning Code is silent, the Land Development Code takes effect. Overlay Districts trump both of the above.) 35 feet right of way dedication from centerline. 6-foot sidewalks, 4-foot bike lanes. Street lights behind the sidewalk within right of way. Add roundabout at the intersection of Stewart Mill Road and Bermuda Road. Gordon Burkett at Keep DeKalb Beautiful is working on the concept for this project. Add sidewalks and street lights along Bermuda Road (within right of way) to the intersection of Stewart Mill Road. Complete all requirements of GRTA's notice of decision that are within DeKalb County. Design to restrict truck movements from using Stewart Mill Road to get to Rockbridge Road.

N18. Norris Lake is a collector road. Pleasant Hill is a minor arterial. Pleasant Hill Way is a local road. Pleasant Hill Way appears to be public in some areas where the development is proposed. I assume they are planning a right of way abandonment. Provide ped/bike access from the neighborhood into the park, as approved by the Parks and Recreation Department. Frontage on Pleasant Hill Way must be improved to Code also. 339 lots requires a traffic study be completed prior to zoning. Traffic study should include the access points and the intersection of Norris Lake Road/Humphries at Pleasant Hill Road. Left turn lane required on Pleasant Hill Road. Add sidewalks along frontage of Norris Lake Road and extend to the intersection of Norris Lake Road/Humphries at Pleasant Hill Road. Add sidewalks along frontage of Pleasant Hill Road and extend to the intersection of Norris Lake Road/Humphries at Pleasant Hill Road. Consider moving the roundabout to Pleasant Hill Road. **Request deferral until the study is received.** Norris Lake requires right of way dedication of 35' from centerline, 6-foot sidewalks, 4-foot bike lanes and street lights on back of curb within the proposed right of way. Pleasant Hill Road requires right of way dedication of 40' from centerline, 6-foot sidewalks, 4-foot bike lanes and street lights on back of curb within the proposed right of way. Pleasant Hill Way right of way dedication of 27.5' from centerline, 12-foot travel lane on the development side from centerline, 5 foot sidewalks and street light on back of curb within the proposed right of way.

N19. No Comments.

N20 & N21. Rock Chapel Road is a major arterial and state route. GDOT review and permits required at permitting. See Section 5.4.3 of the Zoning Code for required improvements and Section 14-190 of the Land Development Code for required infrastructure improvements at time of permit. (The Zoning Code trumps the Land Development Code- but when the Zoning Code is silent, the Land Development Code takes effect. Overlay Districts trump both of the above.)

N22. S. Stone Mountain Lithonia Road is a minor arterial. Add sidewalks and street lights behind sidewalks and within right of way along property frontage and dedicate 40 feet of right of way from centerline.

N23. Stephenson Road is a collector road. Dedicate 35 feet of right of way from centerline, add sidewalks and street lights behind sidewalks and within right of way.

N24. Briarcliff Road is a minor arterial and a state route. GDOT has already permitted the right in only driveway. The right-out driveway was probably not allowed due to restricted sight distance when exiting due to the curve (trying to verify with GDOT). No other comments.



DEKALB COUNTY GOVERNMENT PLANNING DEPARTMENT DISTRIBUTION FORM

The following areas below may warrant comments from the Development Division. Please respond accordingly as the issues relate to the proposed request and the site plan enclosed as it relates to Chapter 14. You may address applicable disciplines.

DEVELOPMENT ANALYSIS:

- **Transportation/Access/Row**

Consult the Georgia DOT as well as the DeKalb County Transportation Department prior to land development permit. Verify widths from the centerline of the roadways to the property line for possible right-of-way dedication. Improvements within the right-of-way may be required as a condition for land development application review approval. Safe vehicular circulation is required. Paved off-street parking is required.

- **Storm Water Management**

Compliance with the Georgia Stormwater Management Manual, DeKalb County Code of Ordinances 14-40 for Stormwater Management and 14-42 for Storm Water Quality Control, to include Runoff Reduction Volume where applicable is required as a condition of land development permit approval. Use Volume Three of the G.S.M.M. for best maintenance practices. Use the NOAA Atlas 14 Point Precipitation Data set specific to the site. The site is a stormwater hotspot.

- **Flood Hazard Area/Wetlands**

The presence of FEMA Flood Hazard Area was indicated in the County G.I.S. mapping records for the site; and should be noted in the plans at the time of any land development permit application. Encroachment of flood hazard areas require compliance with Article IV of Chapter

14 and FEMA floodplain regulations. Detention/water quality ponds are not allowed in the floodplain.

- **Landscaping/Tree Preservation**

Landscaping and tree preservation plans for any building, or parking lot must comply with DeKalb County Code of Ordinances 14-39 and are subject to approval from the County Arborist.

- **Tributary Buffer**

State water buffer was reflected in the G.I.S. records for the site. Typical state waters buffer have a 75' undisturbed stream buffer and land development within the undisturbed creek buffer is prohibited without a variance per DeKalb County Code of Ordinances 14-44.1.

- **Fire Safety**

Plans for land development permit must comply with Chapter 12 DeKalb County Code for fire protection and prevention.

**DeKalb County School District
Zoning Review Comments**

Analysis Date: 8/10/2018

Submitted to: Dekalb County

Case #: 2018-2450/Z-18-1235046

Name of Development: Red Stag (Pleasant Hill Way)

Location: Pleasant Hill Road East of Pleasant Hill Trail

Description: 339 detached single-family residences on primarily undeveloped land with a few single-family detached residences

Impact of Development: When fully constructed, this development would be expected to house 166 students: 42 at Rock Chapel ES, 20 at Lithonia MS, 29 at Lithonia HS, 70 at other DCSD schools and 5 in private schools. The elementary and middle schools have capacity for additional students. The high school may become over-crowded with this development and require additional capacity to be added.

	Rock Chapel			Other DCSD Schools	Private Schools	Total
Current Condition of Schools	ES	Lithonia MS	Lithonia HS			
Capacity	713	1,188	1,416			
Portables	0	0	0			
Enrollment (Foct. Oct. 2018)	500	1,138	1,409			
Seats Available	213	50	7			
Utilization (%)	70.1%	95.8%	99.5%			
New students from development	42	20	29	70	5	166

New Enrollment	542	1,158	1,438
New Seats Available	171	30	-22
New Utilization	76.0%	97.5%	101.6%

Yield Rates*	Attend Home School	Attend other DCSD School	Private School	Total
Elementary	0.125344	0.092908	0.007372	0.225624
Middle	0.060198	0.047279	0.002826	0.110303
High	0.085487	0.065970	0.003932	0.155389
Total	0.2710	0.2062	0.0141	0.4913
Student Calculations				
Proposed Units	339			
Unit Type	SF			
Cluster	Lithonia			
Units x Yield	Attend Home School	Attend other DCSD School	Private School	Total
Elementary	42.49	31.50	2.50	76.49
Middle	20.41	16.03	0.96	37.40
High	28.98	22.36	1.33	52.67
Total	91.88	69.89	4.79	166.56
Anticipated Students	Attend Home School	Attend other DCSD School	Private School	Total
Rock Chapel ES	42	32	3	77
Lithonia MS	20	16	1	37
Lithonia HS	29	22	1	52
Total	91	70	5	166

*Comparable Developments Method Used



DEKALB COUNTY GOVERNMENT
PLANNING DEPARTMENT
DISTRIBUTION FORM

NOTE: PLEASE RETURN ALL COMMENTS VIA EMAIL OR FAX TO EXPEDITE THE PROCESS TO
MADOLYN SPANN MSPANN@DEKALBCOUNTYGA.GOV OR JOHN REID JREID@DEKALBCOUNTYGA.GOV

COMMENTS FORM:

PUBLIC WORKS TRAFFIC ENGINEERING

Case No.: 2018-2450/2 - 18-1035046 Parcel I.D. #: 16-228 16-229 16-253 01-006, 008, 013 01-002 02-007, 009, 011, 024
Address: 1679 Norris Lake Road 16-228 01-003 + 007
8682 Pleasant Hill Road 16-253 02-004, 005, 008, 027
Lithonia, Ga.

Adjacent Roadway (s):

(classification)

(classification)

Capacity (TPD) _____
Latest Count (TPD) _____
Hourly Capacity (VPH) _____
Peak Hour. Volume (VPH) _____
Existing number of traffic lanes _____
Existing right of way width _____
Proposed number of traffic lanes _____
Proposed right of way width _____

Capacity (TPD) _____
Latest Count (TPD) _____
Hourly Capacity (VPH) _____
Peak Hour. Volume (VPH) _____
Existing number of traffic lanes _____
Existing right of way width _____
Proposed number of traffic lanes _____
Proposed right of way width _____

Please provide additional information relating to the following statement.

According to studies conducted by the Institute of Traffic Engineers (ITE) 6/7TH Edition (whichever is applicable), churches generate an average of fifteen (15) vehicle trip end (VTE) per 1, 000 square feet of floor area, with an eight (8%) percent peak hour factor. Based on the above formula, the _____ square foot place of worship building would generate _____ vehicle trip ends, with approximately _____ peak hour vehicle trip ends.

Single Family residence, on the other hand, would generate ten (10) VTE's per day per dwelling unit, with a ten (10%) percent peak hour factor. Based on the above referenced formula, the _____ (Single Family Residential) District designation which allows a maximum of _____ units per acres, and the given fact that the project site is approximately _____ acres in land area, _____ daily vehicle trip end, and _____ peak hour vehicle trip end would be generated with residential development of the parcel.

COMMENTS:

Did not see any traffic engineering concerns at this time.



Signature: Russell



DeKalb County Department of Planning & Sustainability

Michael L. Thurmond
Chief Executive Officer

Andrew A. Baker, AICP
Director

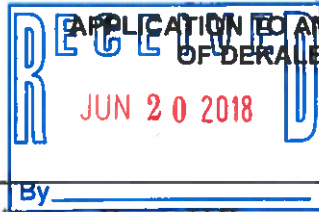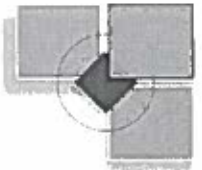

APPLICATION TO AMEND OFFICIAL ZONING MAP OF DEKALB COUNTY, GEORGIA

Z/CZ No. 7-18-1235046
Filing Fee: _____

Date Received: _____ Application No.: _____

Applicant: D.R. Horton - Crown, LLC E-Mail: JRCoombe@drhorton.com

Applicant Mailing Address:
1371 Dogwood Drive SW, Conyers, GA 30012

Applicant Phone: (470) 774-4884 Fax: 1 (866) 658-1753

Owner(s): D.R. Horton - Crown, LLC E-Mail: JRCoombe@drhorton.com
(If more than one owner, attach as Exhibit "A")

Owner's Mailing Address:
1371 Dogwood Drive SW, Conyers, GA 30012

Owner(s) Phone: (470) 774-4884 Fax: 1 (866) 658-1753

Address/Location of Subject Property: Located off Pleasant Hill Way

District(s): 16th Land Lot(s): 253/257/258 Block: 01/02 Parcel(s): See Letter of Application

Acreage: 122.77 Commission District(s): District 5

Present Zoning Category: R-85 Proposed Zoning Category: RSM

Present Land Use Category: Suburban

PLEASE READ THE FOLLOWING BEFORE SIGNING

This form must be completed in its entirety before the Planning Department accepts it. It must include the attachments and filing fees identified on the attachments. An application, which lacks any of the required attachments, shall be determined as incomplete and shall not be accepted.

Disclosure of Campaign Contributions


In accordance with the Conflict of Interest in Zoning Act, O.C.G.A., Chapter 36-67A, the following questions must be answered:

Have you the applicant made \$250 or more in campaign contributions to a local government official within two years immediately preceding the filing of this application? _____ Yes X No

If the answer is yes, you must file a disclosure report with the governing authority of DeKalb County showing:

1. The name and official position of the local government official to whom the campaign contribution was made.
2. The dollar amount and description of each campaign contribution made during the two years immediately preceding the filing of this application and the date of each such contribution.

The disclosure must be filed within 10 days after the application is first filed and must be submitted to the C.E.O. and the Board of Commissioners, DeKalb County, 1300 Commerce Drive, Decatur, Ga. 30030.

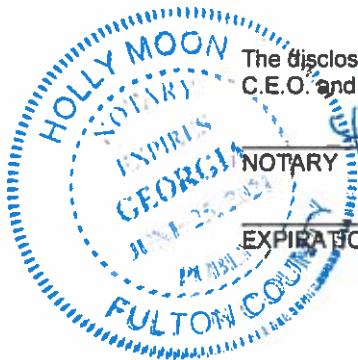

NOTARY [Signature]
EXPIRATION DATE / SEAL 6/23/19

SIGNATURE OF APPLICANT / DATE 6/18/18
Jay Robert Coombe, Jr., on behalf of D.R. Horton - Crown, LLC
Check One: Owner X Agent _____

330 West Ponce de Leon Avenue - Suites 100-500 - Decatur, Georgia - 30030
[voice] 404.371.2155 - [Planning Fax] (404) 371-4556 [Development Fax] (404) 371-3007
Web Address <http://www.dekalbcountyga.gov/planning>
Email Address: planninganddevelopment@dekalbcountyga.gov

6/18/2018

Mr. Andrew A. Baker
Director
DeKalb County Planning & Sustainability
330 W. Ponce de Leon Ave
Decatur, GA 30030

Re: Letter of Application - Red Stag – Proposed 339 Lots

± 122.77 Acres of property located along Norris Lake Drive (1679, 1735, 1695, 1735) and Pleasant Hill Way within Land Lots 228, 229, 253, 252, 257, 258, 16th District, DeKalb County, Georgia, and identified as tax parcels 16 228 01 003, 16 228 01 006, 16 228 01 007, 16 228 01 008, 16 228 01 013, 16 229 01 002, 16 252 02 001, 16 252 02 003, 16 252 02 005, 16 253 02 004, 16 253 02 005, 16 253 02 007, 16 253 02 008, 16 253 02 009, 16 253 02 011, 16 253 02 026, 16 253 02 027 (the "Property")

Planners and Engineers Collaborative, Inc. Project No. 16309.00

Dear Mr. Baker:

Please accept this letter with the application for the above referenced project on behalf of D.R. Horton – Crown, LLC ("D.R. Horton") in support of its Application to Amend Official Zoning Map of DeKalb County, Georgia (the "Application"). D.R. Horton seeks rezoning of the Property from its present R-85 classification to the RSM single-family detached classification for purposes of development as a subdivision including a mixture of lot and product sizes.

The Property is owned by D.R. Horton and consists of approximately 122.77 acres of predominantly undeveloped land located along Pleasant Hill Road and Norris Lake Drive. The Property is designated as "Suburban" in the 2035 Comprehensive Plan, which supports the zoning of the property for the RSM zoning classification. Tracts immediately surrounding the Property have been developed to include single-family residences, with the exception of two parcels, which are zoned commercial and located at the intersection of Pleasant Hill Road and Norris Lake Drive. The Property is surrounded on the north, east and south by tracts similarly identified as "Suburban" in the 2035 Comprehensive Plan, with the exception of one unimproved parcel located on the southern boundary of the Property, which is identified as "Conservative/Open Space" and known as the Pleasant Hill Park. The tracts located across the Yellow River from the western boundary of the Property are designated as "Industrial" on the 2035 Future Land Use Map. Thus, the proposed development is compatible with the surrounding area.

The proposal is to construct 339 single family detached lots on the Property. Our plan exceeds the amount of open space required without needing any density bonus. The Property is well under the RSM density allowances at 2.76 lots per acre. There is a mixture of homes throughout the site with varying lot sizes to be able to offer different price points as well as product choices. The project would be constructed as a master planned development. Within this development, there would be all new upgrades to the frontages of the Property with new landscaping, sidewalks, and street lights. The plan would also provide buffering to all surrounding sites. In addition, traffic improvements would be provided for the development and area. Currently, Pleasant Hill Road and Pleasant Hill Way are poorly aligned, creating a dangerous intersection. The proposal would include the rerouting and creation of a new T-intersection to correct the skew issue of the existing drive. The merits of the proposed development are more



particularly described in the Impact Analysis submitted herewith.¹ Please note that footnote #1 hereto contains key issues, challenges and notices that are expressly made and called to the attention of the addressee and DeKalb County, Georgia.

This proposal would provide much needed new housing to an area that has not had much new construction in recent years. The new homes would vary in size and price providing a great diversity to the neighborhood. The 122.77 acres has beautiful scenery from the back part of the Property that would be protected near the river and creeks. The price points of the new homes would vary and help to increase home values in the area with new construction available to this area. There would be master amenities that would include swimming pools, a clubhouse, a picnic area, outdoor sport courts and games. There will be a master HOA to govern each of the outside maintenance and amenities.

The proposed subdivision of the single family detached homes under the RSM category is consistent with the intent of the land use, the nearby homes, and the price points for homes in the area. The development is consistent with the 2035 Comprehensive Plan and provides an appropriate development compatible with other single-family detached communities.

The DeKalb County Zoning Ordinance sets forth the various requirements applicable to requests for zoning changes. In support of the Application, D.R. Horton submits the following documents (together with a flash drive containing electronic copies thereof):

1. Application to Amend Official Zoning Map of DeKalb County, Georgia (including the Disclosure of Campaign Contributions);
2. This Letter of Application;
3. Impact Analysis;
4. Site Plan (4 copies 24" x 36," folded; and 4 copies 8.5" x 11");

¹ D.R. Horton hereby notifies DeKalb County of its constitutional concerns with respect to the Application. Specifically, if the Board of Commissioners denies the Application in whole or in part, then the Property does not have a reasonable economic use under the DeKalb County Zoning Ordinance, as the same is amended from time to time (the "Zoning Ordinance"). Moreover, the Application meets the test set out by the Georgia Supreme Court to be used in establishing the constitutional balance between private property rights and zoning and planning as an expression of the government's police power. See Guhl vs. Holcomb Bridge Road, 238 Ga. 322 (1977). If the Board of Commissioners denies the Application in whole or in part, such an action will deprive D.R. Horton of the ability to use the Property in accordance with its highest and best use. Similarly, if the Board of Commissioners amends the zoning of the Property to some classification other than the RSM zoning district without D.R. Horton's consent, or if the Board of Commissioners limits its approval by attaching conditions to such approval affecting the Property or the use thereof without D.R. Horton's consent, then such approval would deprive D.R. Horton of any reasonable use and development of the Property. Any such action is unconstitutional and will result in a taking of property rights in violation of the just compensation clause of the Constitution of the State of Georgia (see Ga. Const. 1983, Art. I, § 3, para. 1(a)), and the just compensation clause of the Fifth Amendment to the United States Constitution (see U.S. Const. Amend. 5). To the extent that the Zoning Ordinance allows such an action by the Board of Commissioners, the Zoning Ordinance is unconstitutional. Any such denial or conditional approval would discriminate between D.R. Horton and the owners of similarly situated property in an arbitrary, capricious, unreasonable and unconstitutional manner in violation of Article I, Section I, Paragraph 2 of the Constitution of the State of Georgia and the Equal Protection Clause of the Fourteenth Amendment to the Constitution of the United States. Finally, a failure to grant the Application or a conditional approval of the Application (with conditions not expressly approved by D.R. Horton) would constitute a gross abuse of discretion and would constitute an unconstitutional violation of D.R. Horton's rights to substantive and procedural due process as guaranteed by the Constitution of the State of Georgia (see Ga. Const. 1983, Art. I, § 1, para. 1) and the Fifth and Fourteenth Amendments of the Constitution of the United States (see U.S. Const. Amend. 5 and 14). D.R. Horton further challenges the constitutionality and enforceability of the Zoning Ordinance (together with all applicable land use and zoning maps, comprehensive plans, zoning regulations, conditions and site plans), in whole and in relevant part, for lack of objective standards, guidelines or criteria limiting the Board of Commissioners's discretion in considering or deciding applications for zoning amendments. Nevertheless, D.R. Horton remains optimistic that the Board of Commissioners's consideration of the Application will be conducted in a constitutional manner.



5. Sealed Boundary Survey and metes and bounds legal description of the Property;
6. Building Elevations (renderings or details of materials proposed for compliance to Article 5);
7. Application Fee in the amount of \$500.00.

Please note, D.R. Horton hosted and held the mandatory community meeting on June 6, 2018 at the Stonecrest Library located at 3123 Klondike Road, Lithonia, Georgia 30038. Attached are the required Sign In Sheets from that community meeting.

D.R. Horton is the applicant, owner and developer of this ± 122.77 tract. D.R. Horton is one of the largest and most reliable developers in our nation today, and D.R. Horton has all the staying power and strength to properly, carefully and thoughtfully develop this wonderful property, which D.R. Horton already owns. There simply are not many other companies or entities who have the capacity, ability or strength to carry out this large, high quality development. We look forward to working with DeKalb County and our neighbors to achieve a successful outcome.

D.R. Horton expressly calls to DeKalb County's attention the information set forth in footnote #1.

Sincerely,
Planners and Engineers Collaborative, Inc.

Kenneth J. Wood, P.E., LEED AP
President
For the Firm



May 21, 2018


RE: NOTICE OF PRE-SUBMITTAL COMMUNITY MEETING FOR ZONING MATTERS

Dear Property Owner:

D.R. Horton is requesting a rezoning for predominantly undeveloped property located in unincorporated DeKalb County along Norris Lake Drive and Pleasant Hill Road, as shown below. The subject properties are currently zoned R-85. D.R. Horton desires to rezone the properties to RSM to develop a residential community.

Due to this request, D.R. Horton will hold a Pre-Submittal Community Meeting on **Wednesday, June 6, 2018 at 7:00 pm** at the **Stonecrest Library, 3123 Klondike Road, Lithonia, GA 30038**. This is an informational meeting designed to provide the community with the opportunity to learn of the zoning request and ask any questions of the property owner.

Site Location Map Showing Land Subject to Rezoning

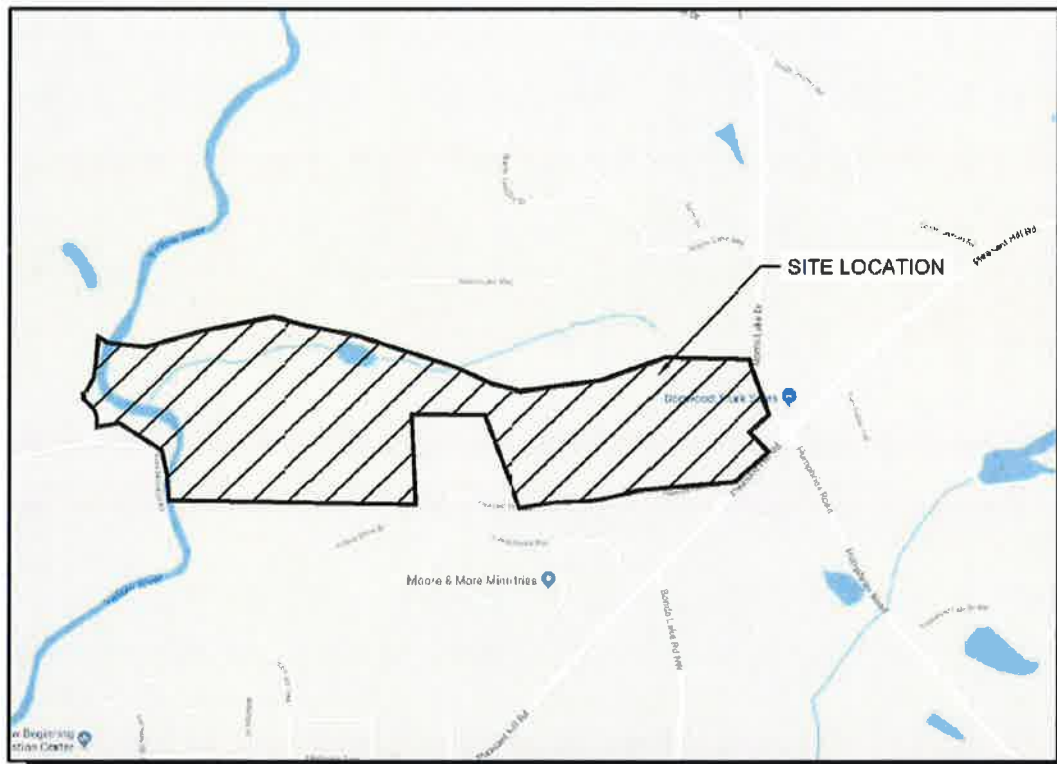

SITE LOCATION MAP

NOT TO SCALE

If you have any questions or concerns leading up to the meeting, feel free to reach out to:

Richard Hathcock
Assistant Land Development Project Manager
D.R. Horton
1371 Dogwood Drive SW
Conyers, GA 30012
678-509-0519 (phone)
rhathcock@drhorton.com (email)

MEETING SIGN-IN SHEET	
Project: <i>D.R. Horton / 122 ± Acres</i>	Meeting Date: <i>5/6/18</i>
Facilitator: <i>James M. Key</i>	Location: <i>Thorris Lake Road</i>

Meeting Date: 5/6/18

Location: Thorn's Lake Road

[illegible]

MEETING SIGN-IN SHEET

Project: D.R. Horton / 120 ± Acres

Meeting Date: 5/6/18

Facilitator: James M. Neys

Location: Norris Lake Road

[illegible]

6/18/2018

Re: **Standards and factors governing review of proposed amendments to the Official Zoning Map.**

A. Whether the zoning proposal is in conformity with the policy and intent of the comprehensive plan.

Yes, the Subject Property is designated as "Suburban" in the 2035 Comprehensive Plan. The Suburban Character Area/Land Use Designation supports density of up to eight (8) units an acre, including single family detached, townhomes, assisted living facilities, neighborhood retail and certain other public facilities. The RSM zoning category is a permitted zoning designation under the Suburban Character Area Designation. There is no small area plan applicable to the Subject Property in the 2035 Comprehensive Plan. Suburban Character Area Policies support infill development as proposed, including: 4. Density Increases; 5. Walkability; 6. Infill Development; 7. Infill Development; 14. Sense of Place; and 15. Density.

B. Whether the zoning proposal will permit a use that is suitable in view of the use and development of adjacent and nearby property or properties.

Yes, the properties that surround the site are C-1 Commercial and R-85 single family detached. There has not been much new development that has occurred through this section of DeKalb. We are suitable in that we are planning a total project of single family detached homes. We are proposing to mix product and lot sizes, which offers a wide arrange of price points and buyers, to this attractive site. We used section 5.2.3 of the DeKalb County Zoning Ordinance compatibility to determine where to place buffers and product sizes against other projects in the area that exist. This residential development will be consistent with the development trends in the larger surrounding area and will preserve the residential character. In addition, the redevelopment will help solve an issue with road alignment and the dangerous intersection at Pleasant Hill Way and Pleasant Hill Road.

C. Whether the property to be affected by the zoning proposal has a reasonable economic use as currently zoned.

No, the property fronting along Pleasant Hill Road is characterized by older single family residences on lots of varying width, the majority of which are nonconforming under existing R-100 and R-85 standards. Redevelopment under the existing R-85 Zoning designation is not economically feasible given the varied ownership of the properties, the differing conditions of the properties, and the cost associated with redevelopment. This property needs to be properly planned and productively developed, and that cannot occur unless some reasonable flexibility, expenditure of funds and thoughtful development is achieved.



D. Whether the zoning proposal will adversely affect the existing use or usability of adjacent or nearby property or properties.

No, the proposed development is consistent with the residential character of the area and the existing development of single family homes in the area. Further, the proposed development includes a buffer adjacent to all external property lines. There are also stream buffers on the north side separating the property from the R-85 homes. The projected prices for the proposed new homes are consistent and in many cases higher than the prices of existing homes in the area.

E. Whether there are other existing or changing conditions affecting the use and development of the property which give supporting grounds for either approval or disapproval of the zoning proposal.

Yes, the development trends are pushing outward in Dekalb County toward this section of the county. This would bring new vibrant and well planned single family detached housing to the area. The proposal supports saving trees, steep slopes, protecting stream buffers, and providing needed housing to the area while offering buffering and a wide variety of home sizes and lot size. This is a large and attractive parcel of land that deserves to be properly planned, designed and developed for the benefit of the uses and improvements of the area.

F. Whether the zoning proposal will adversely affect historic buildings, sites, districts, or archaeological resources.

No, there are no historic buildings, sites, districts, or archeological resources on the property. There is an adjacent park that is owned by the county. This park is undisturbed and does not seem to have any park features on it. This project would bring attention and notice to a potential park in the future. In addition, the park is located off a public roadway that has a dangerous intersection. This proposal would seek to realign this intersection and make it much safer.

G. Whether the zoning proposal will result in a use which will or could cause an excessive or burdensome use of existing streets, transportation facilities, utilities, or schools. H. Whether the zoning proposal adversely impacts the environment or surrounding natural resources.

No. Although the proposed development will result in a moderate increase in traffic and demand for utilities in the vicinity, the development will not overly tax the use of these public facilities. The project is proposing to connect to two different roadway systems and make upgrades to connection locations with turn lanes and decal lanes in order to facilitate the localized traffic. We have analyzed the sanitary capacity and water capacity for the site and determined how to run both to accommodate the development without impacting the environment or surrounding natural resources.

This proposal has been carefully designed and planned to avoid the possible excesses that are pointed out. This area has been overlooked and deserves to be properly developed. This is the proper and correct way to help this entire area to advance and take its rightful place as a key part of DeKalb County.



Should there be any additional questions, please do not hesitate to contact me at 770.451.2741 or at kwood@pecatl.com.

Sincerely,
Planners and Engineers Collaborative, Inc.


Kenneth J. Wood, P.E., LEED AP
President


For the Firm

N.17


Z-18-1235046

Site Parcel Map

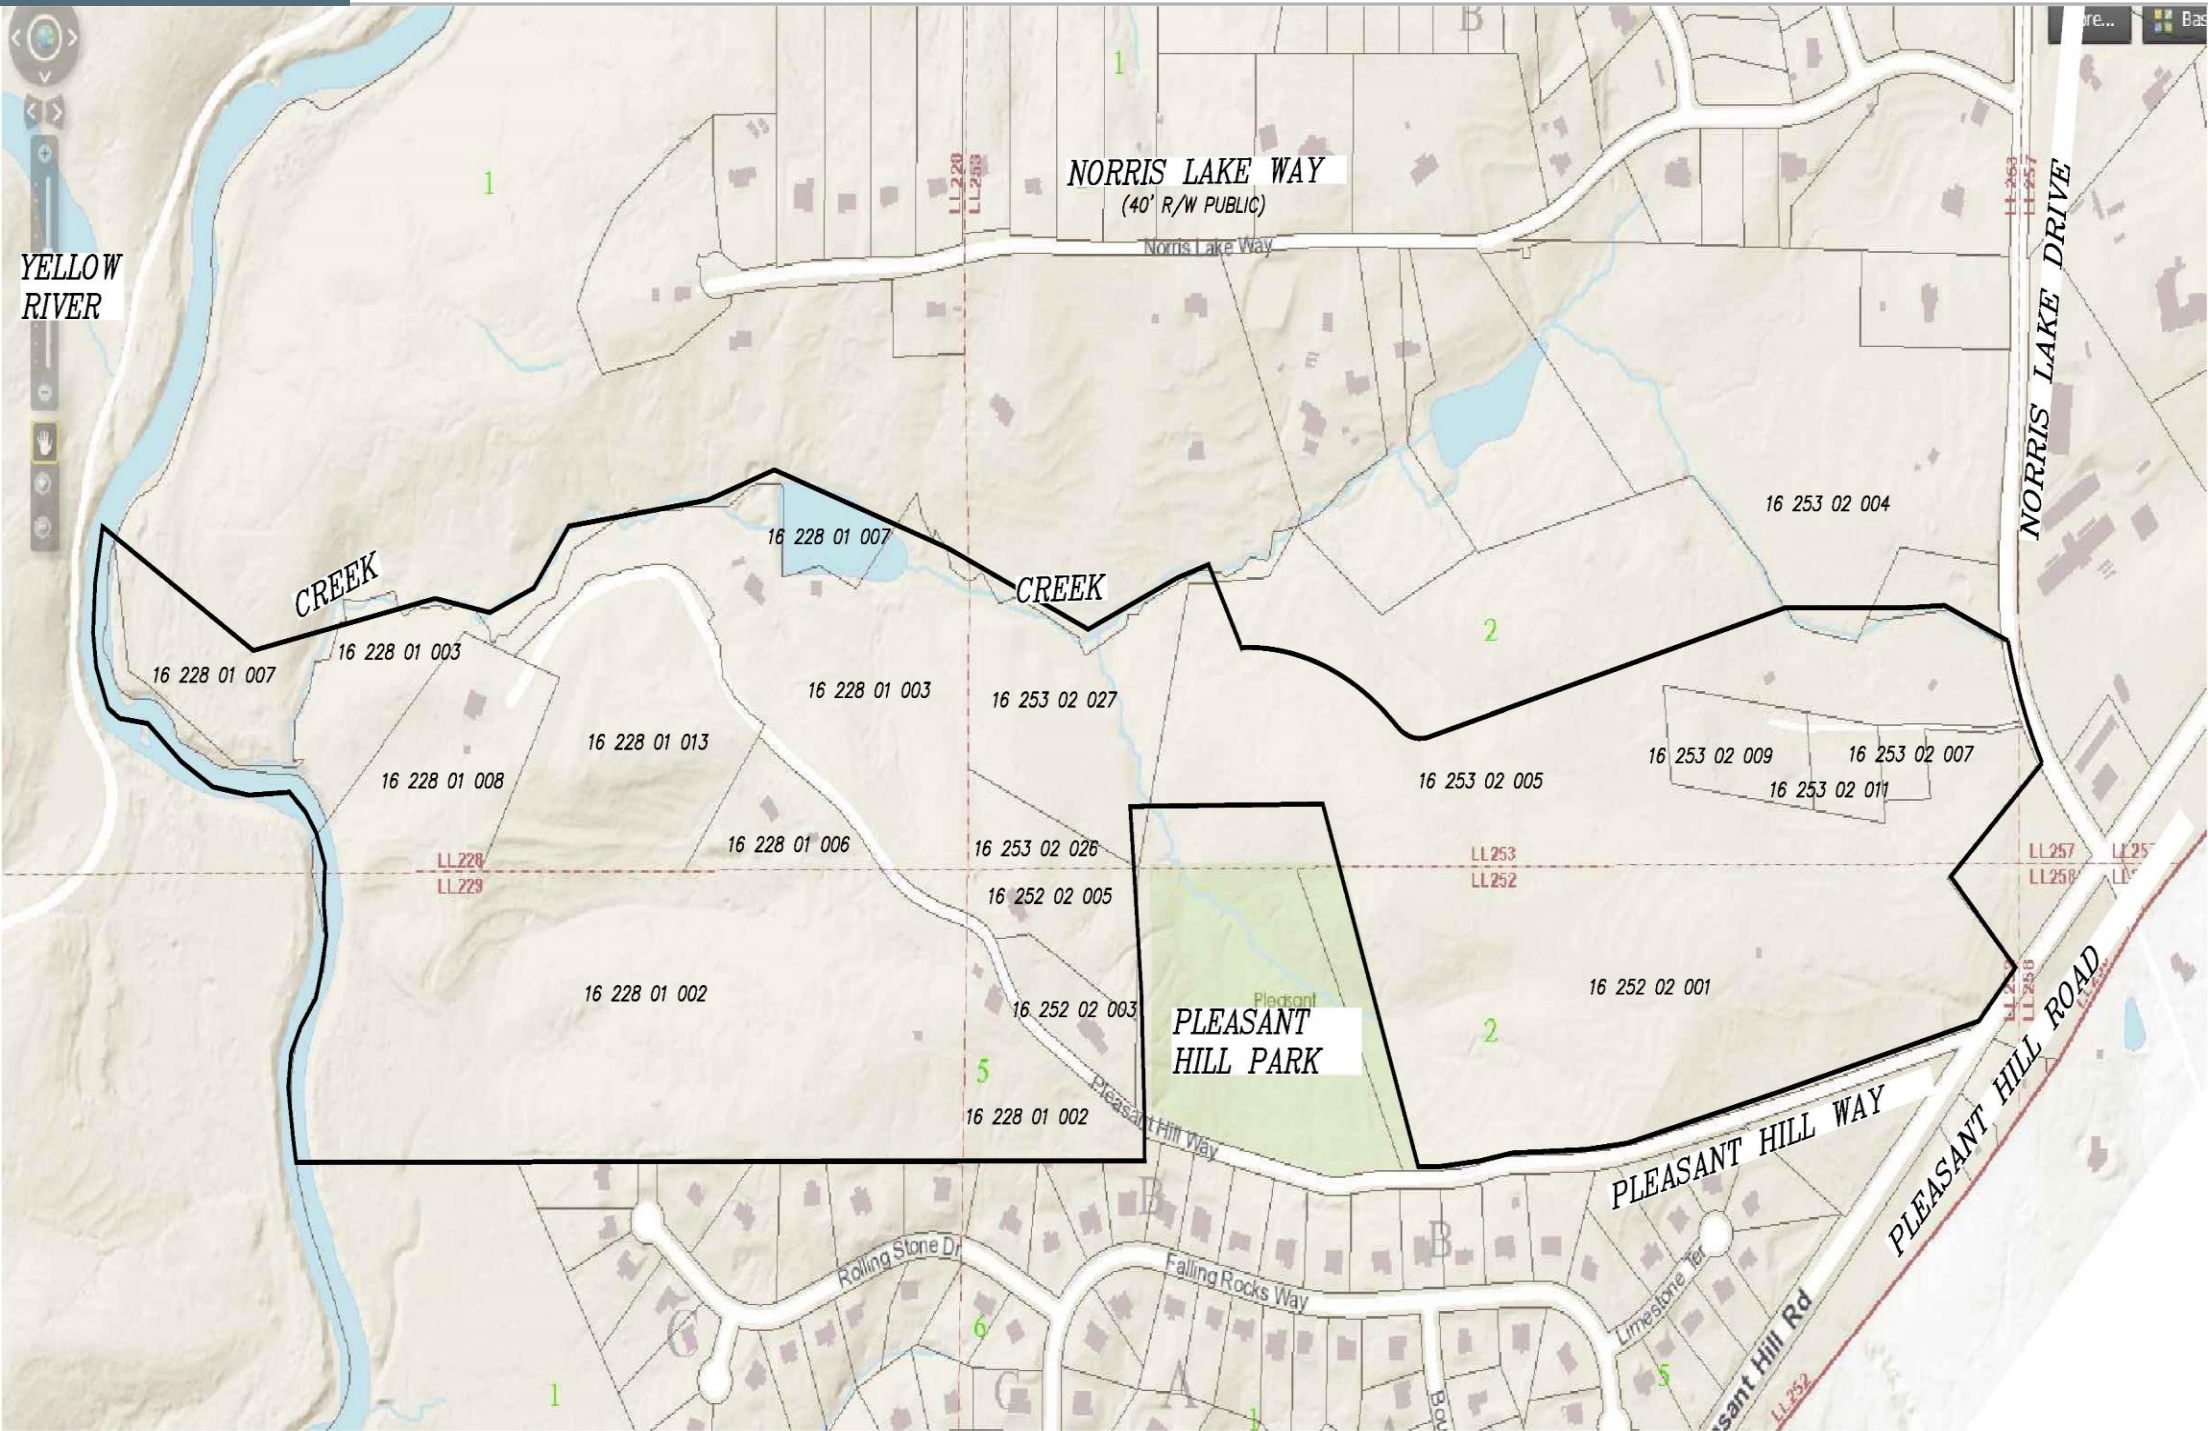


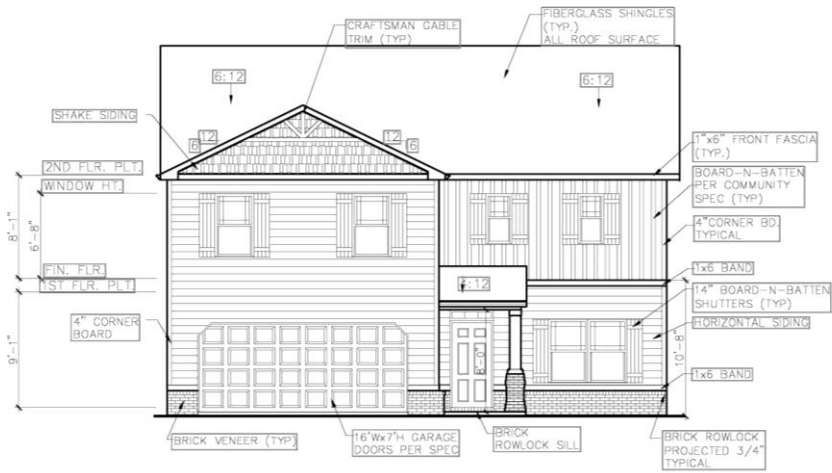

FRONT ELEVATION B2-3
(SCALE: 3/16"=1'-0")

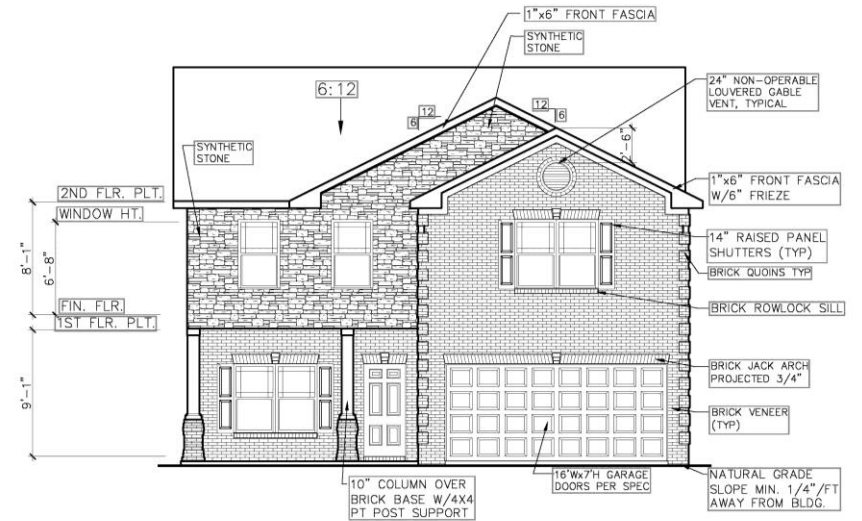


VIVIAN FRONT ELEVATION "B"-F9
(SCALE: 3/16"=1'-0")

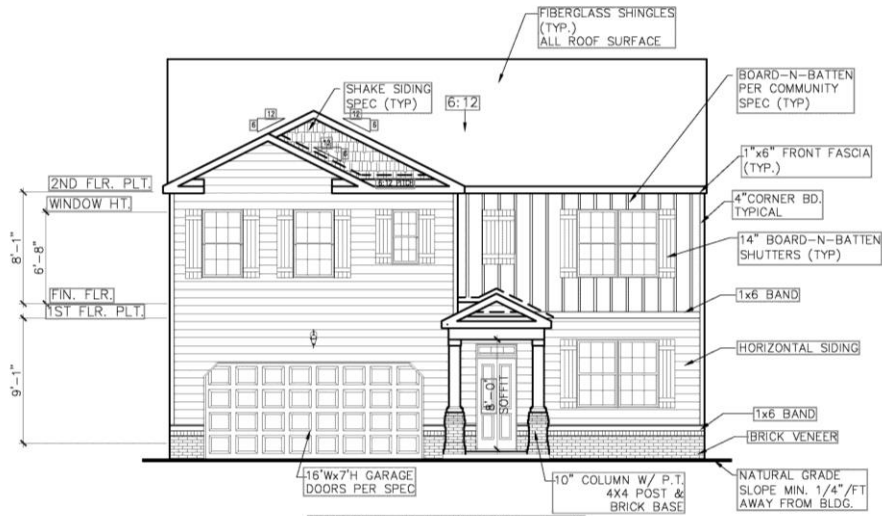



FRONT ELEVATION A-1
(SCALE: 3/16"=1'-0")



FRONT ELEVATION B1 Traditional
(SCALE: 3/16"=1'-0")

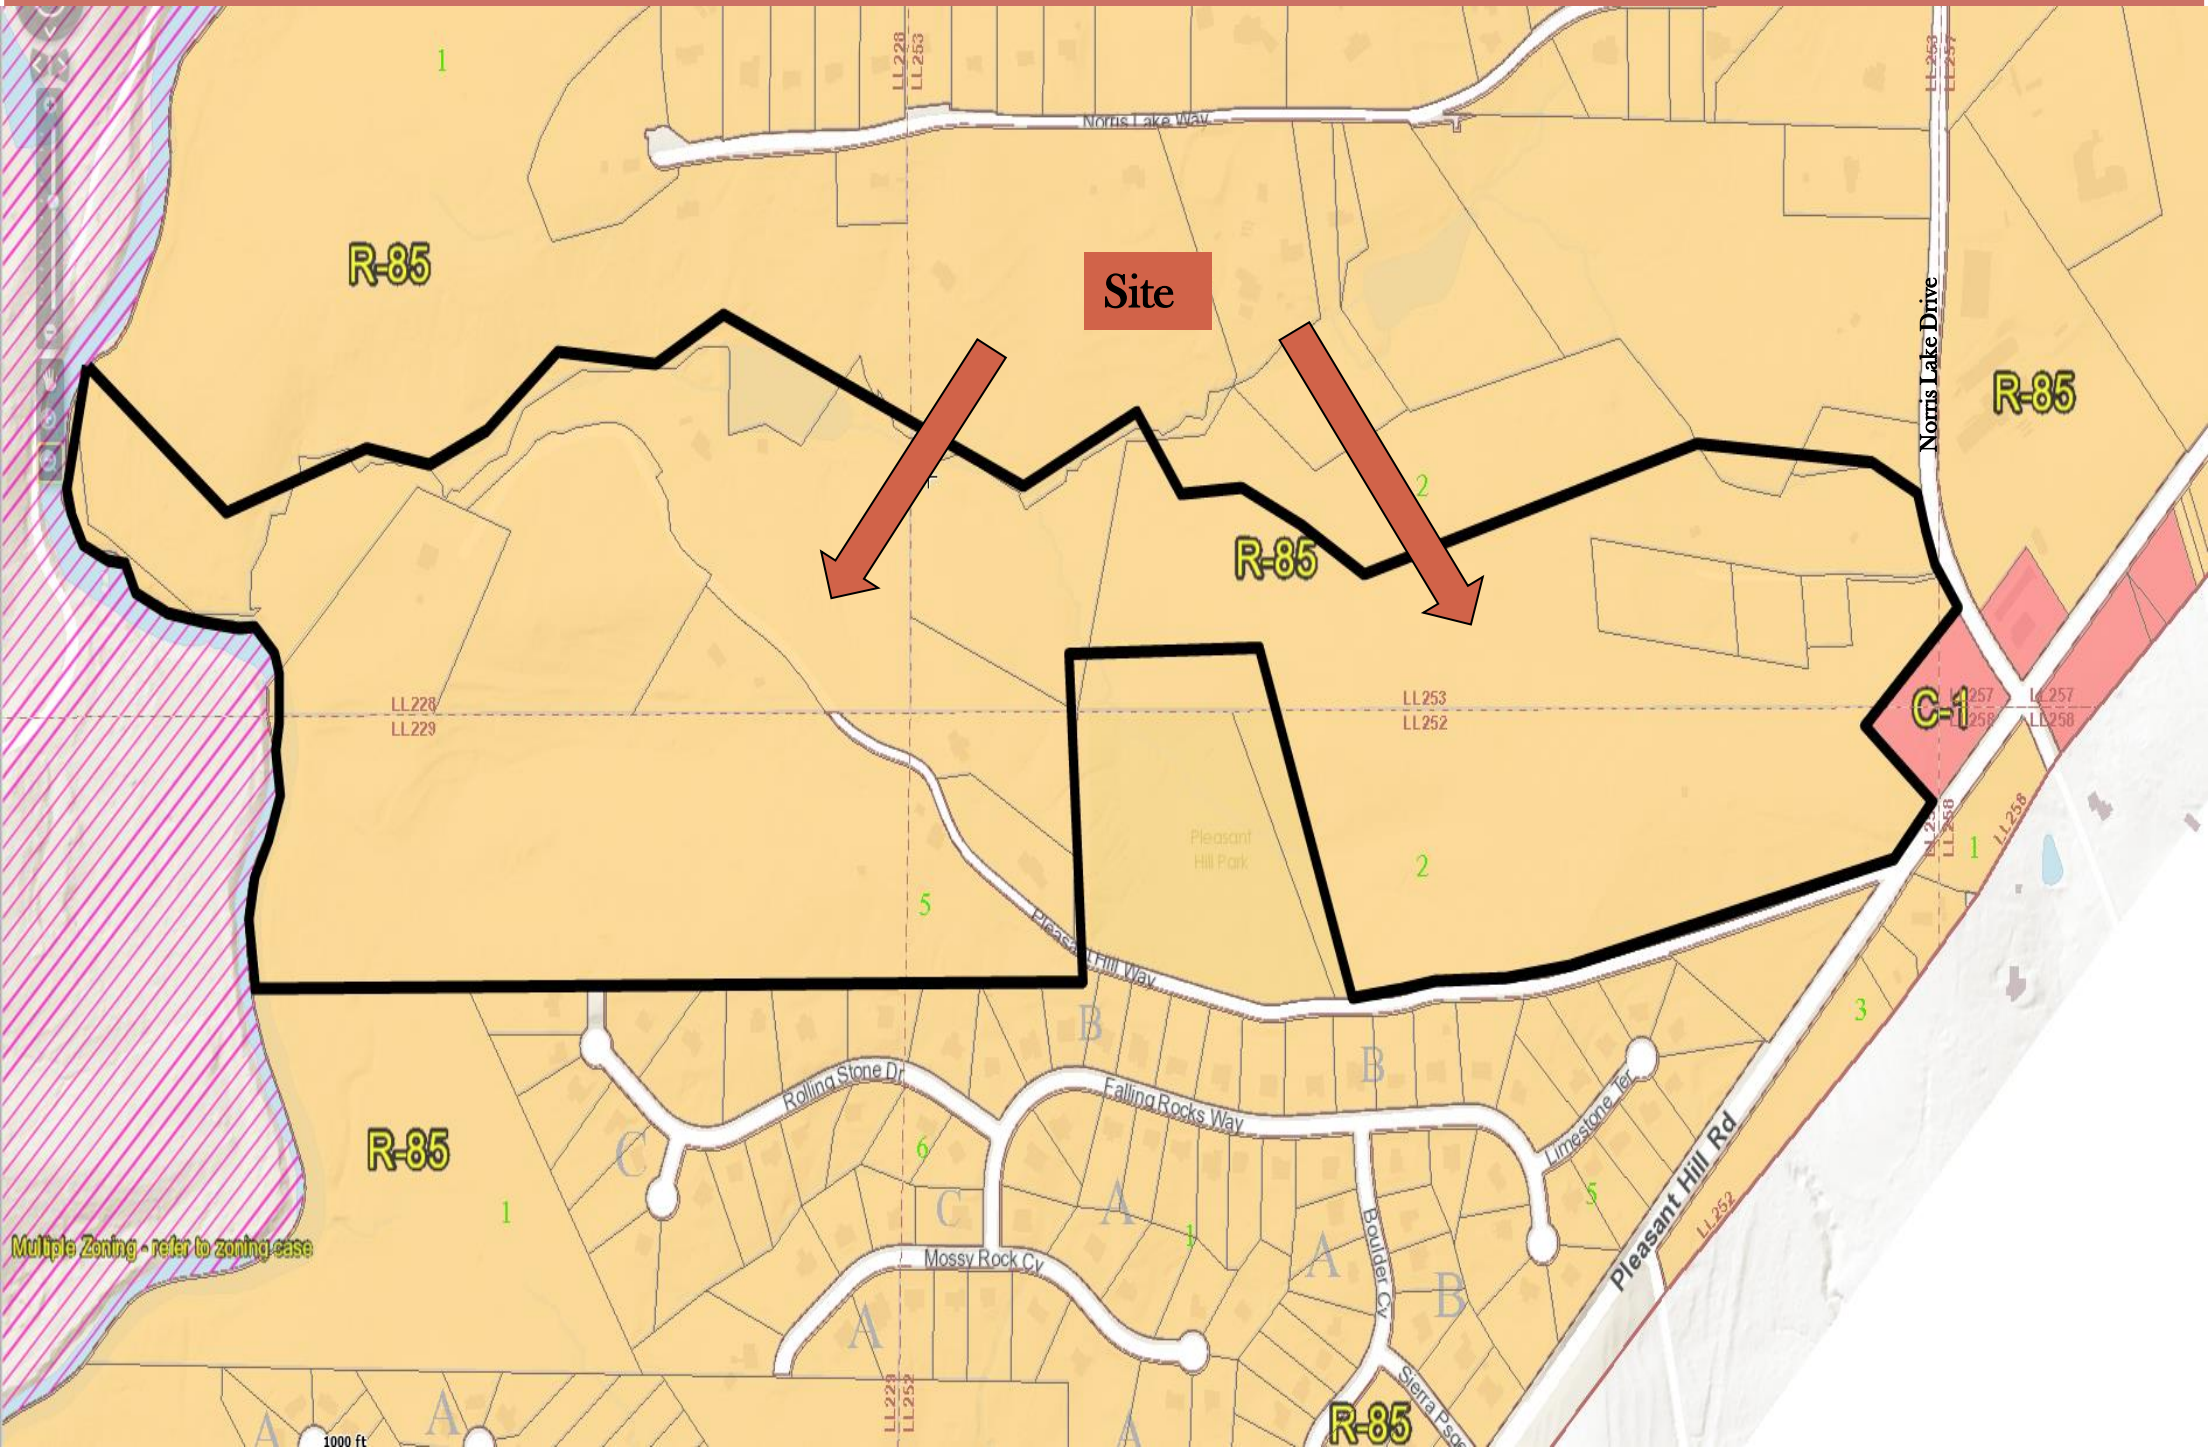

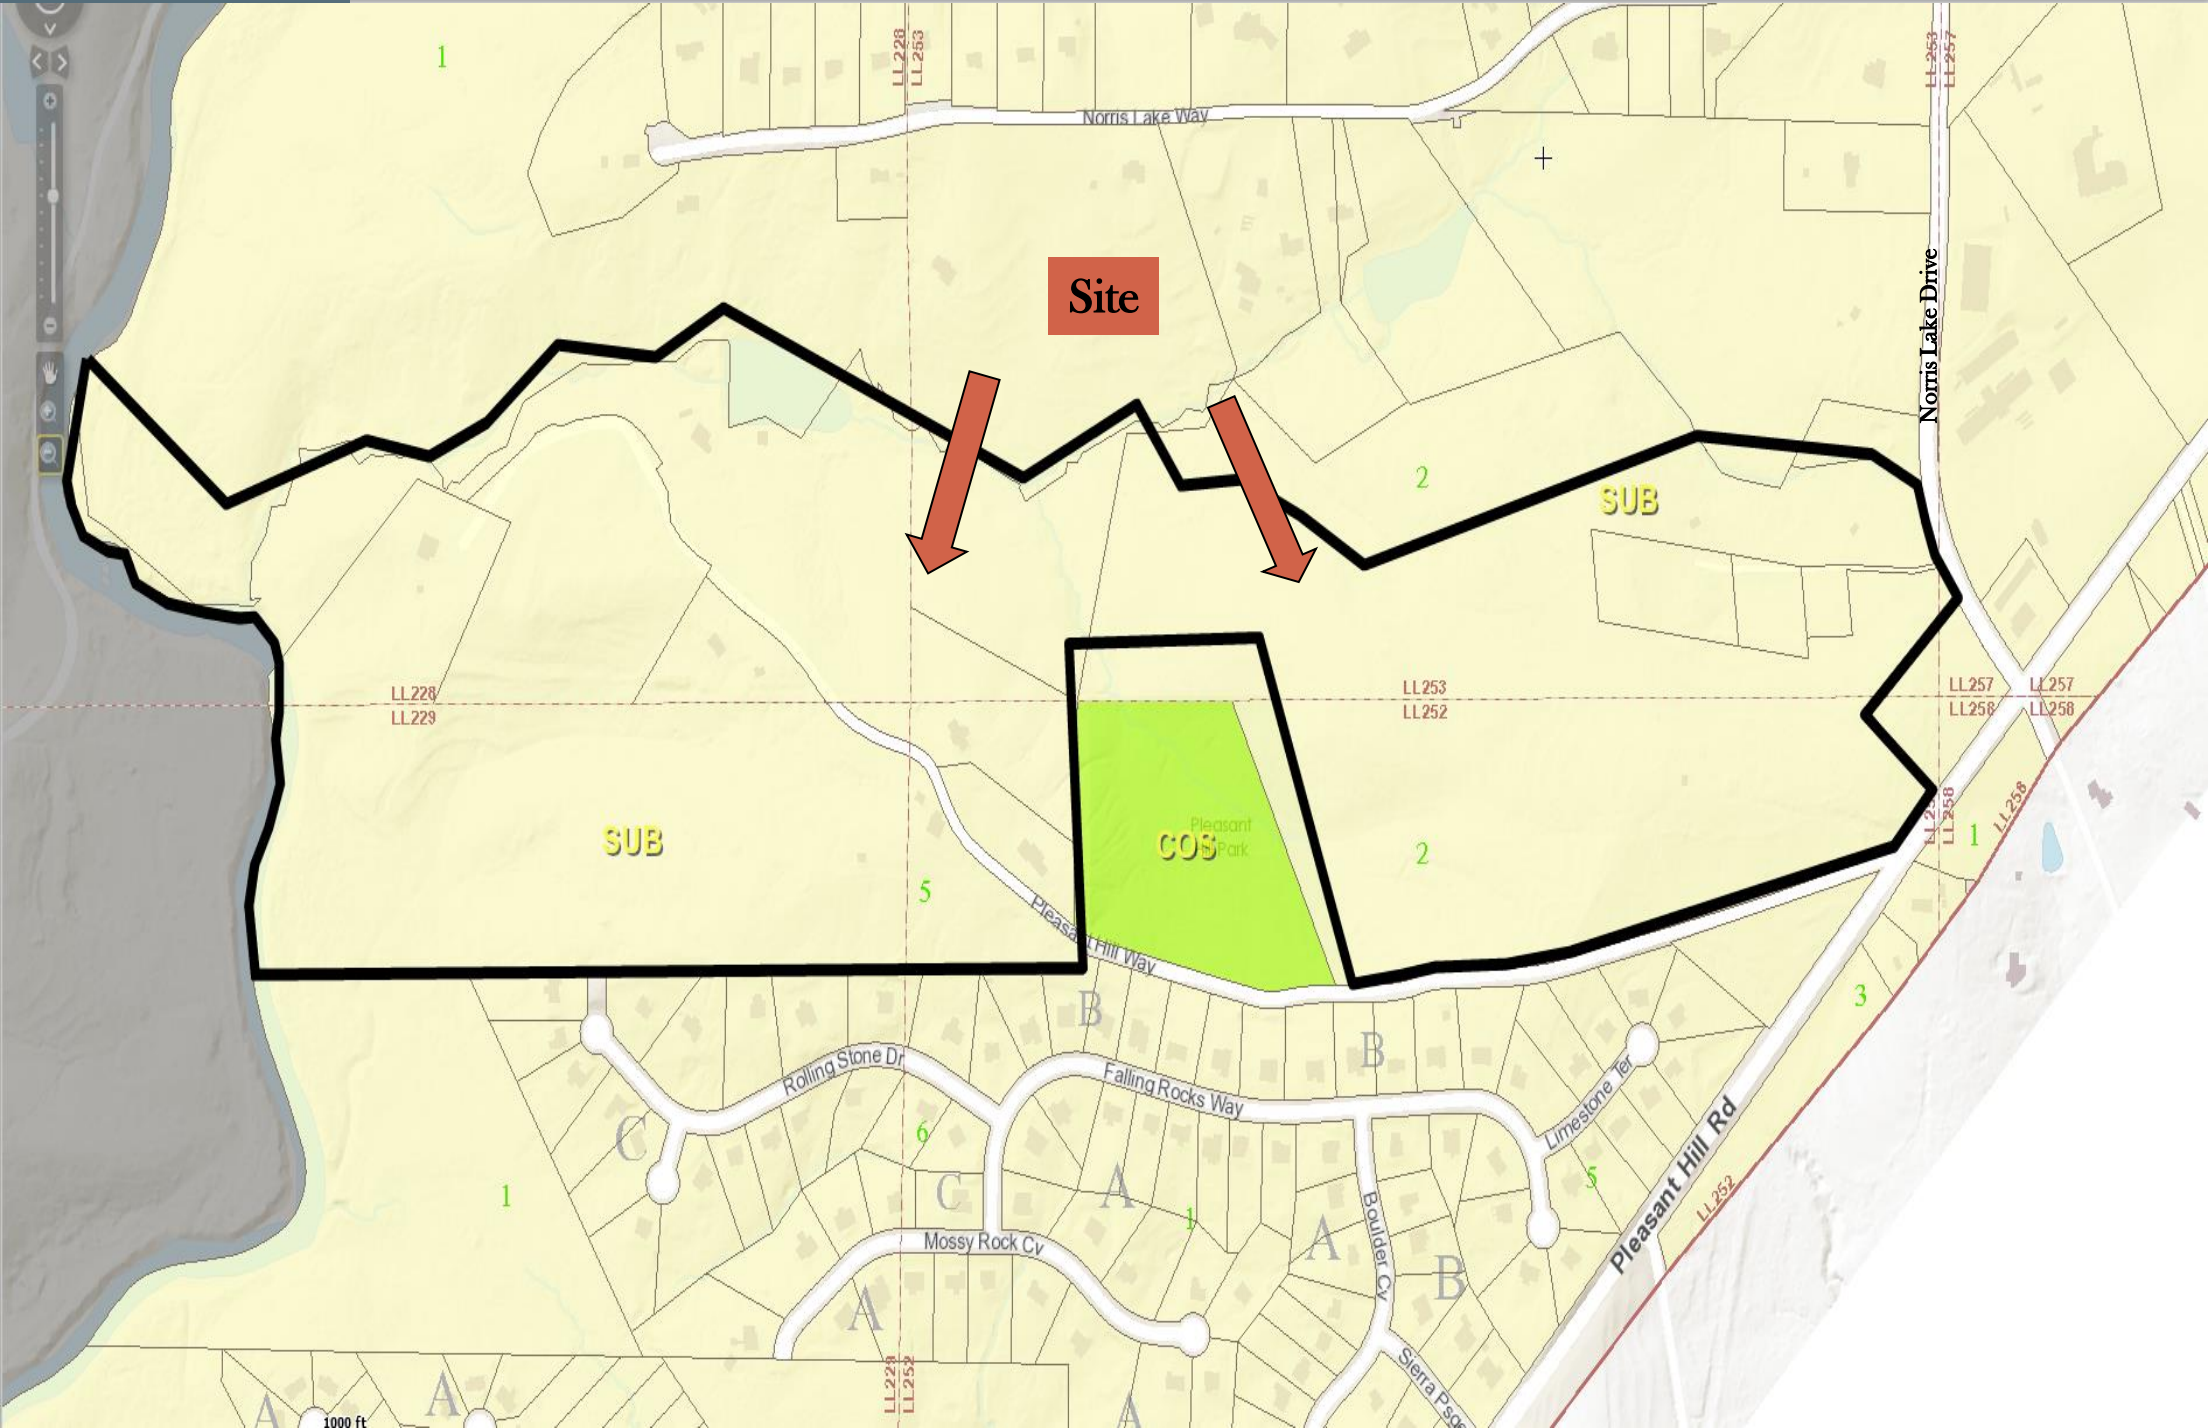

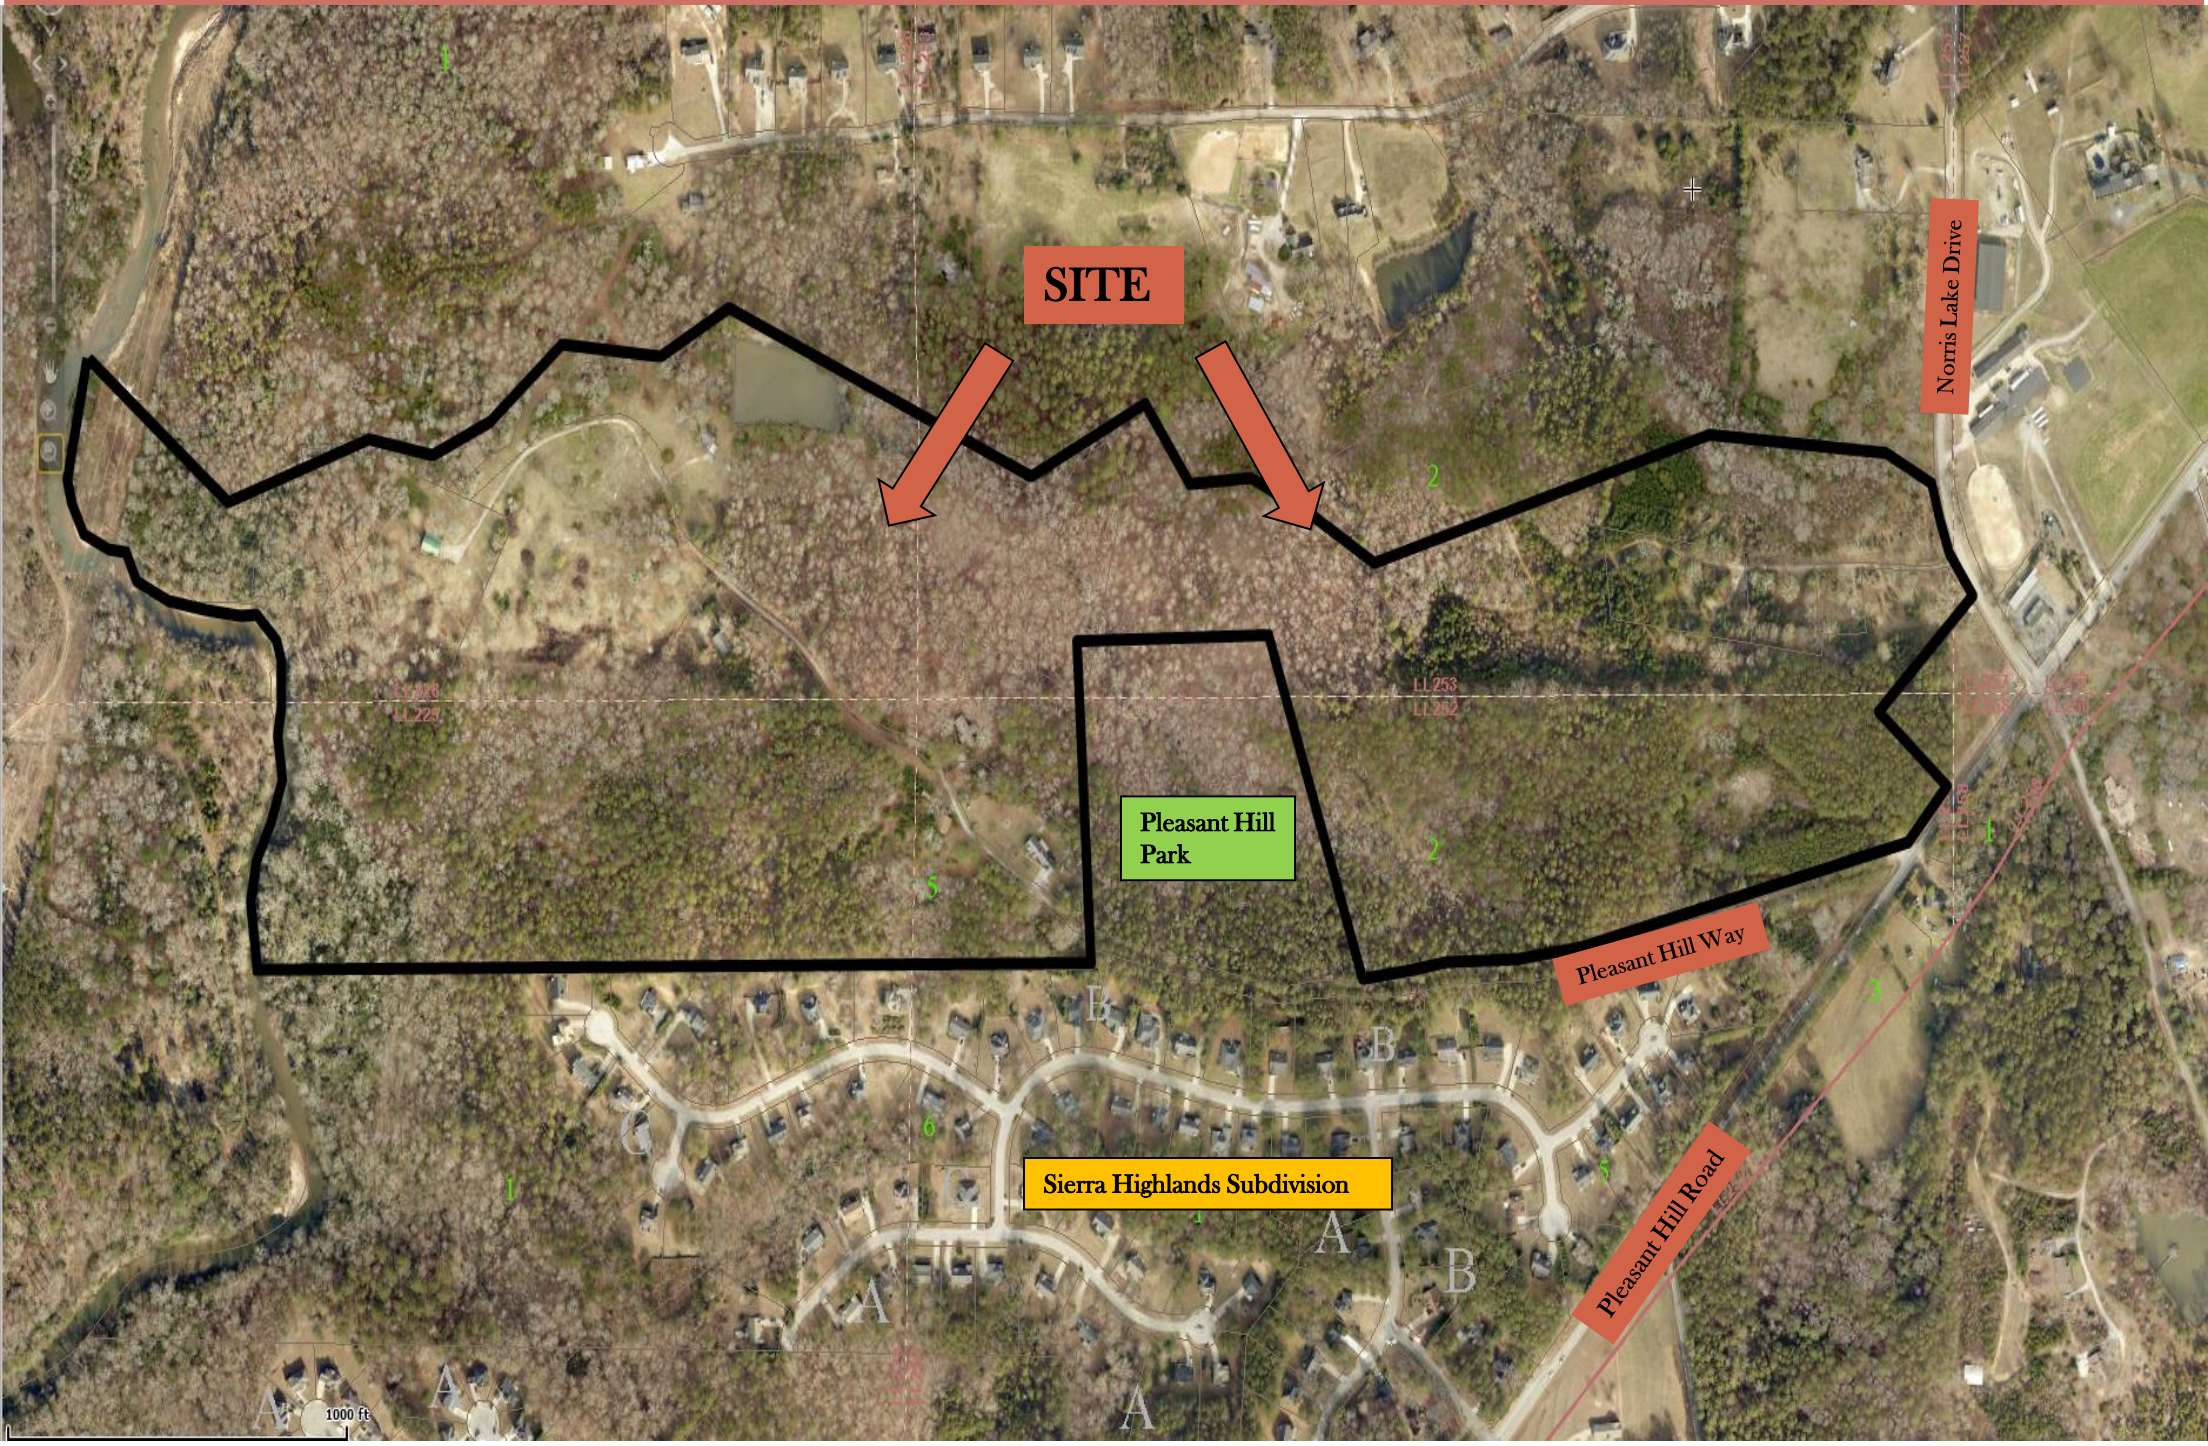

SITE

Pleasant Hill
Park


Sierra Highlands Subdivision


Norris Lake Drive

Pleasant Hill Way


Pleasant Hill Road

1000 ft

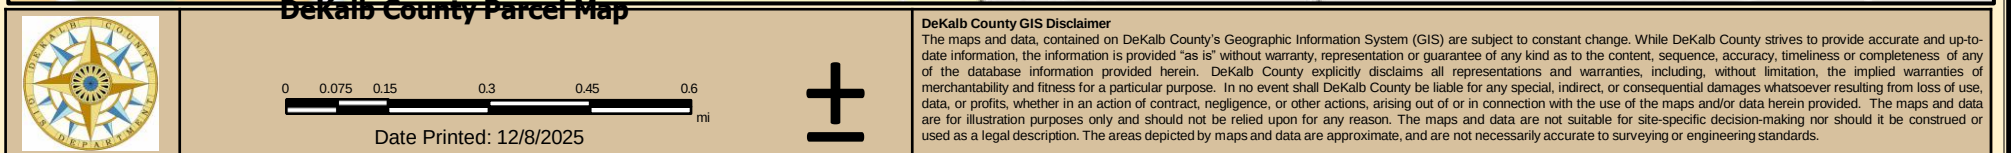

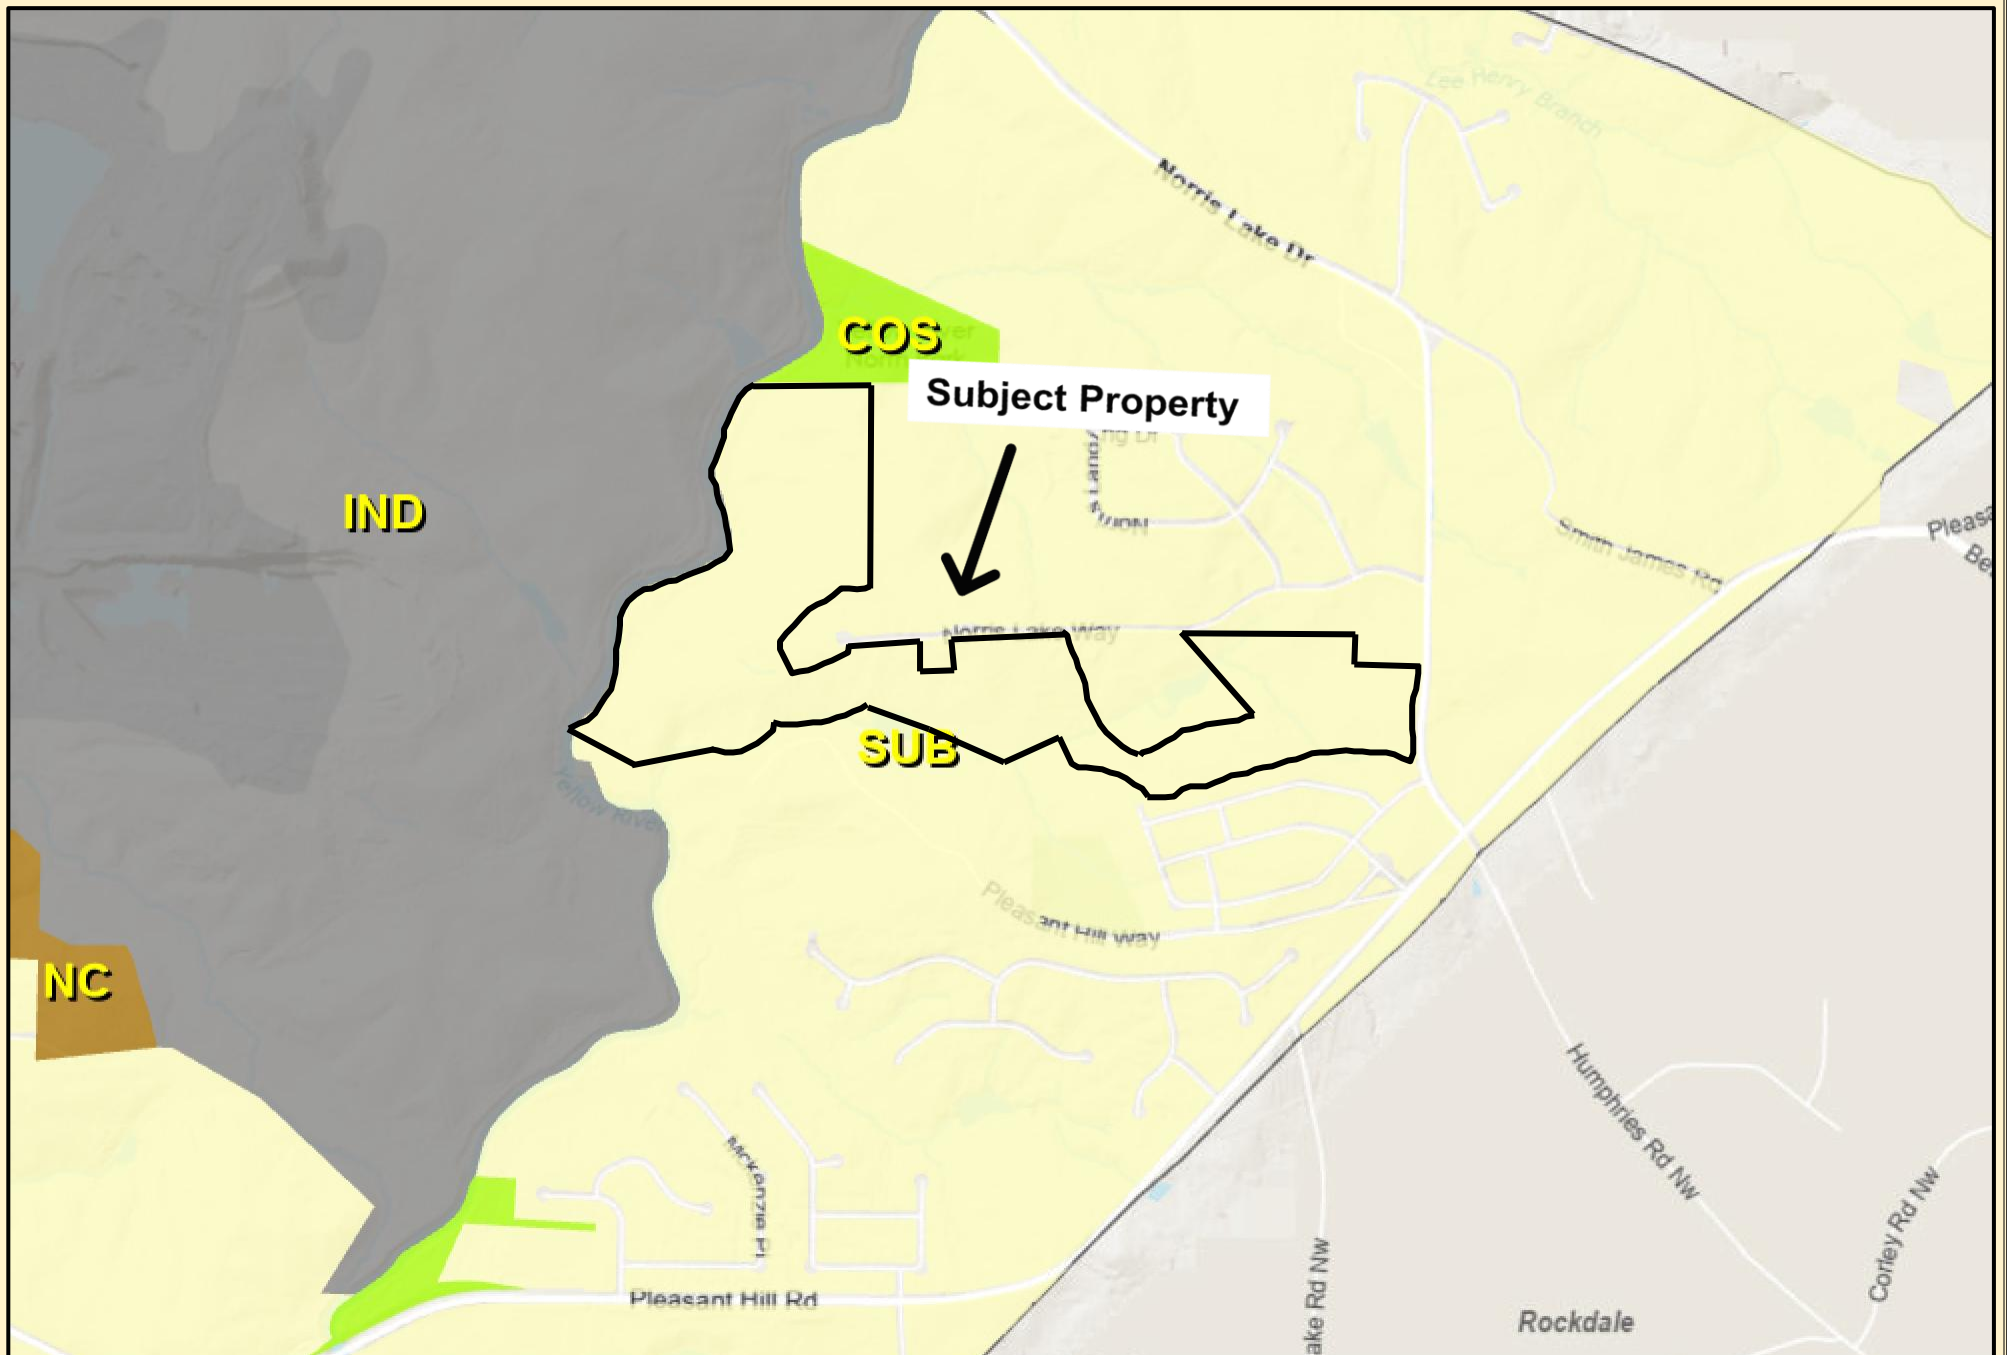

DeKalb County Parcel Map

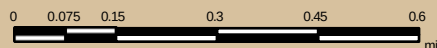


Date Printed: 12/8/2025




DeKalb County GIS Disclaimer

The maps and data, contained on DeKalb County's Geographic Information System (GIS) are subject to constant change. While DeKalb County strives to provide accurate and up-to-date information, the information is provided "as is" without warranty, representation or guarantee of any kind as to the content, sequence, accuracy, timeliness or completeness of any of the database information provided herein. DeKalb County explicitly disclaims all representations and warranties, including, without limitation, the implied warranties of merchantability and fitness for a particular purpose. In no event shall DeKalb County be liable for any special, indirect, or consequential damages whatsoever resulting from loss of use, data, or profits, whether in an action of contract, negligence, or other actions, arising out of or in connection with the use of the maps and/or data herein provided. The maps and data are for illustration purposes only and should not be relied upon for any reason. The maps and data are not suitable for site-specific decision-making nor should it be construed or used as a legal description. The areas depicted by maps and data are approximate, and are not necessarily accurate to surveying or engineering standards.

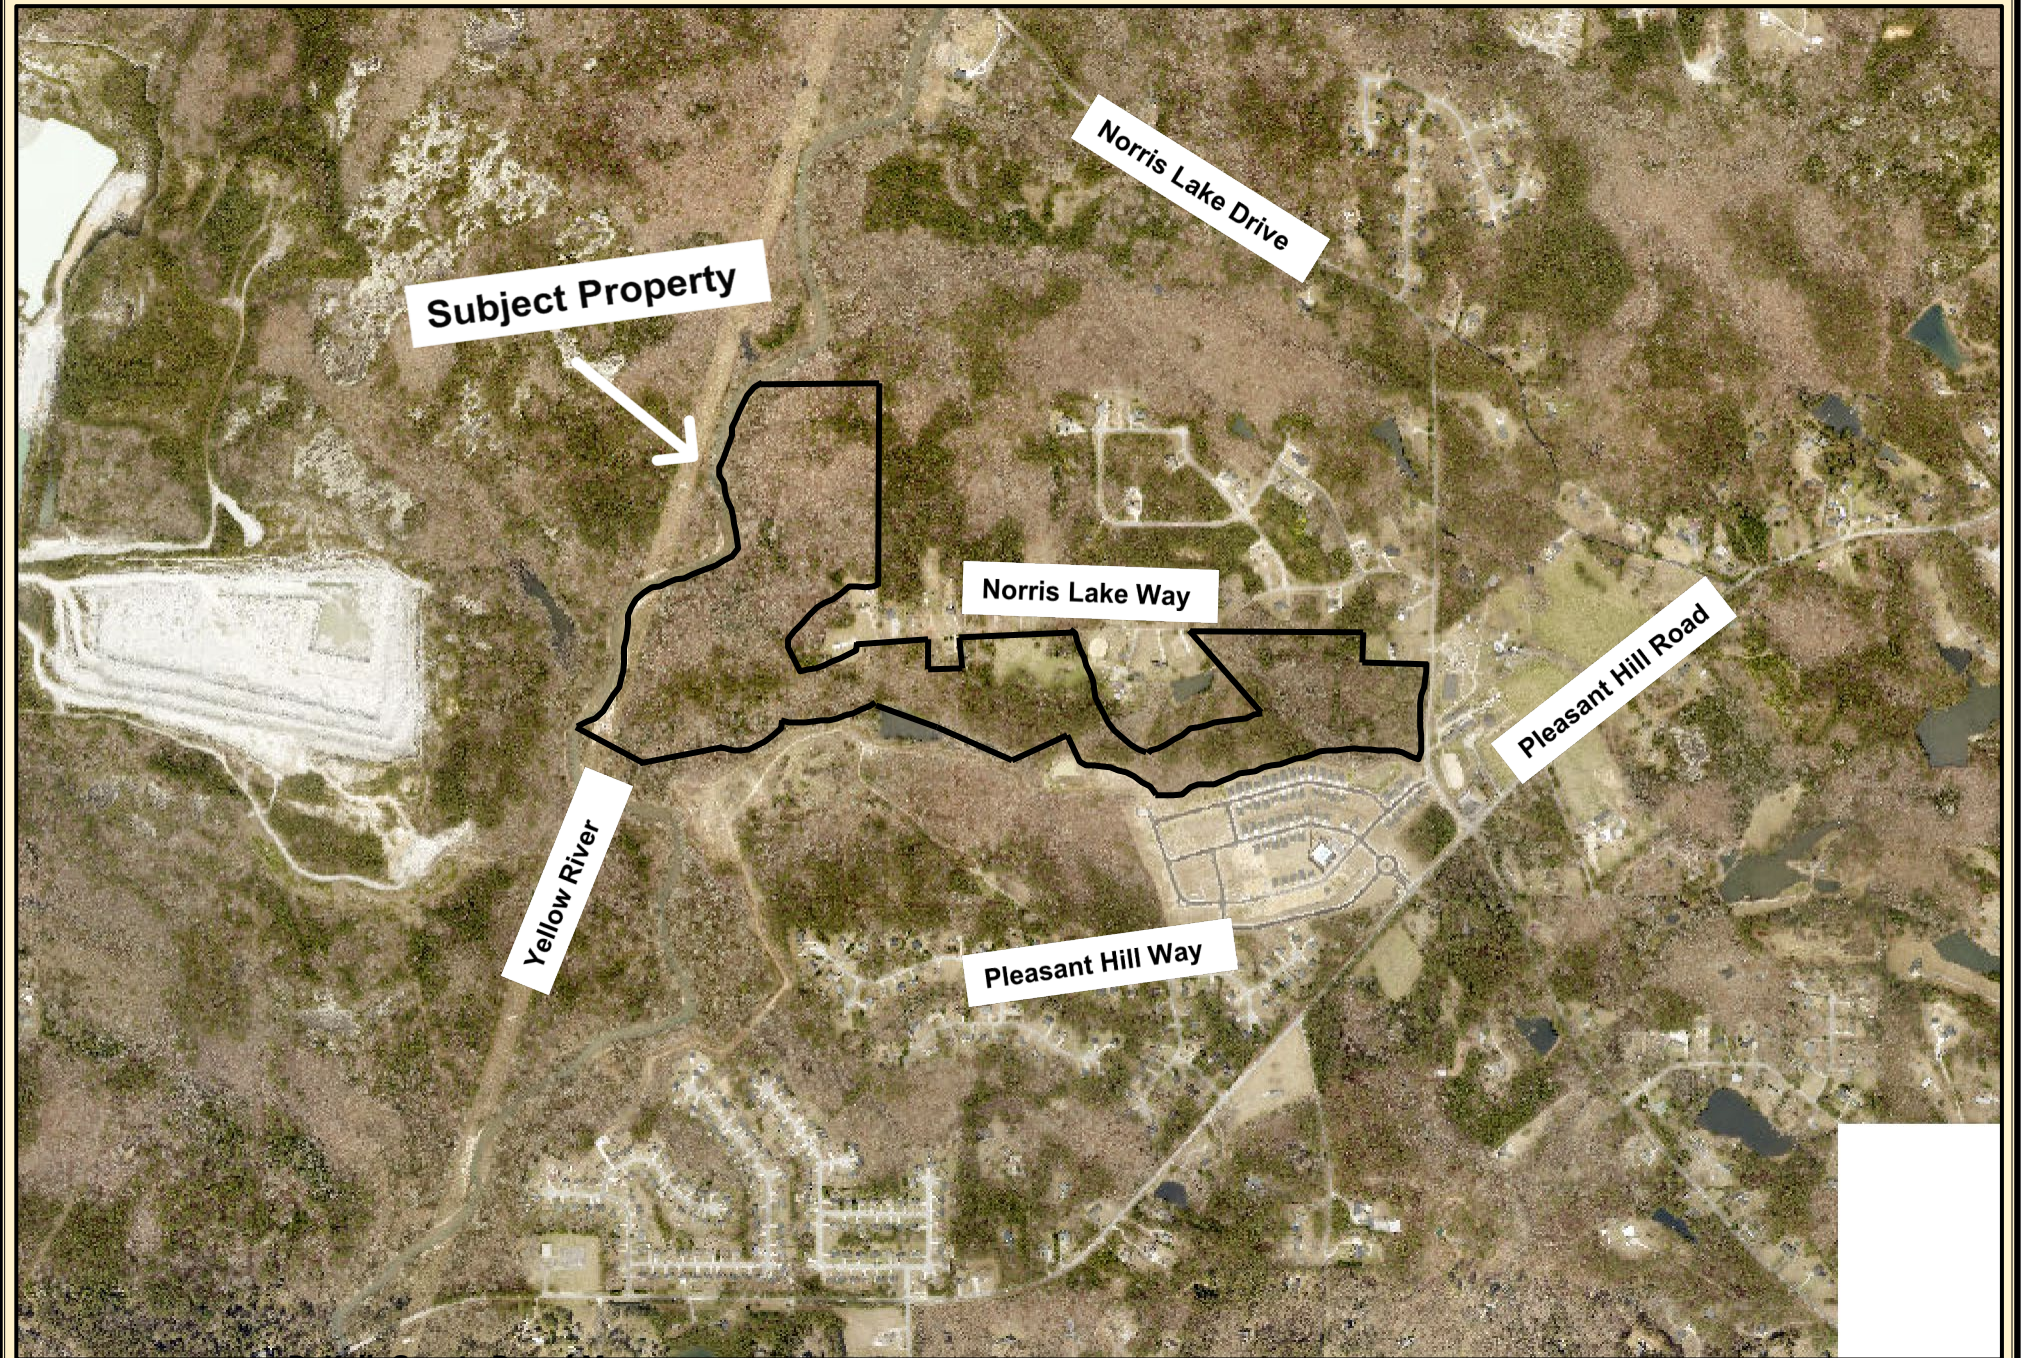

DeKalb County Parcel Map

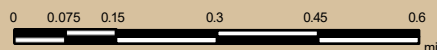

Date Printed: 12/8/2025



DeKalb County GIS Disclaimer

The maps and data, contained on DeKalb County's Geographic Information System (GIS) are subject to constant change. While DeKalb County strives to provide accurate and up-to-date information, the information is provided "as is" without warranty, representation or guarantee of any kind as to the content, sequence, accuracy, timeliness or completeness of any of the database information provided herein. DeKalb County explicitly disclaims all representations and warranties, including, without limitation, the implied warranties of merchantability and fitness for a particular purpose. In no event shall DeKalb County be liable for any special, indirect, or consequential damages whatsoever resulting from loss of use, data, or profits, whether in an action of contract, negligence, or other actions, arising out of or in connection with the use of the maps and/or data herein provided. The maps and data are for illustration purposes only and should not be relied upon for any reason. The maps and data are not suitable for site-specific decision-making nor should it be construed or used as a legal description. The areas depicted by maps and data are approximate, and are not necessarily accurate to surveying or engineering standards.