STATE	PROJECT NUMBER	SHEET NO.	TOTAL SHEETS
GA.	STP-0002-00(669)	01	SH

DEPARTMENT OF TRANSPORTATION
STATE OF GEORGIA

DEKALB COUNTY INTERSECTION IMPROVEMENTS

DEKALB COUNTY

FEDERAL AID PROJECT
STP00-0002-00(669)

FEDERAL ROUTE NO: 278
STATE ROUTE NO: 10, 12, 155

LOCATION SKETCH

INTERSECTIONS

1. WEST PONCE DE LEON AVENUE @ WEST TRINITY PLACE
2. COMMERCE DRIVE @ WEST TRINITY PLACE
3. NORTH McDONOUGH STREET @ WEST TRINITY PLACE
4. CHURCH STREET DECATUR @ EAST TRINITY PLACE
5. COMMERCE DRIVE @ SWANTON WAY
6. CHURCH STREET DECATUR @ SYCAMORE STREET
7. SR 155 (COMMERCE DRIVE) @ SYCAMORE STREET
8. NELSON FERRY ROAD @ NORTHERN AVENUE DECATUR
9. PONCE DE LEON PLACE @ WEST PONCE DE LEON AVENUE
10. COMMERCE DRIVE @ WEST PONCE DE LEON AVENUE
11. CLAIREMONT AVENUE @ EAST PONCE DE LEON AVENUE
12. CHURCH STREET DECATUR @ EAST PONCE DE LEON AVENUE
13. EAST PONCE DE LEON AVENUE @ NORTH CANDLER STREET
14. SR 155 (COMMERCE DRIVE) @ EAST PONCE DE LEON AVENUE
15. EAST PONCE DE LEON AVENUE @ GLENDALE AVENUE
16. CLAIREMONT AVENUE @ SR 155 (COMMERCE DRIVE)
17. CHURCH STREET DECATUR @ SR 155 (COMMERCE DRIVE)
18. SR 155 (COMMERCE DRIVE) @ NORTH CANDLER STREET
19. CLAIREMONT OAKS DRIVEWAY @ SR 155 (CLAIREMONT AVENUE)
20. SR 155 (CLAIREMONT AVENUE) @ SUPERIOR AVENUE
21. EAST LAKE ROAD @ RIDGECREST ROAD
22. PADEN CIRCLE @ WEST HOWARD AVENUE
23. EAST LAKE ROAD @ PADEN CIRCLE
24. EAST LAKE DRIVE @ PARK PLACE
25. ATLANTA AVENUE/OLYMPIC PLACE @ SR 10/US 278 (WEST COLLEGE AVENUE)
26. SR 155 (COMMERCE DRIVE) @ SR 10/US 278 (EAST COLLEGE AVENUE)
27. SR 10/US 278 (EAST COLLEGE AVENUE) @ SAMS STREET
28. EAST PONCE DE LEON AVENUE @ NORTH ARCADIA AVENUE
29. ARCADIA AVENUE @ SR 10/US 278 (EAST COLLEGE AVENUE)
30. SR 10/US 278 (EAST COLLEGE AVENUE) @ LIVINGSTON PLACE/MAPLE STREET
31. SR 10/US 278 (EAST COLLEGE AVENUE) @ PINE STREET/NORTH AVONDALE ROAD
32. SR 10/US 278 (NORTH AVONDALE ROAD) @ OAK STREET AVONDALE
33. CLARENDON AVENUE @ (NORTH AVONDALE ROAD)
34. SR 10/US 278 (COVINGTON HIGHWAY) @ LAKESHORE DRIVE
35. SR 10/SR 12/US 278 (COVINGTON HIGHWAY) @ SR 10 (MOUNTAIN DRIVE)
36. SR 10/US 278 (COVINGTON HIGHWAY) @ KENSINGTON ROAD

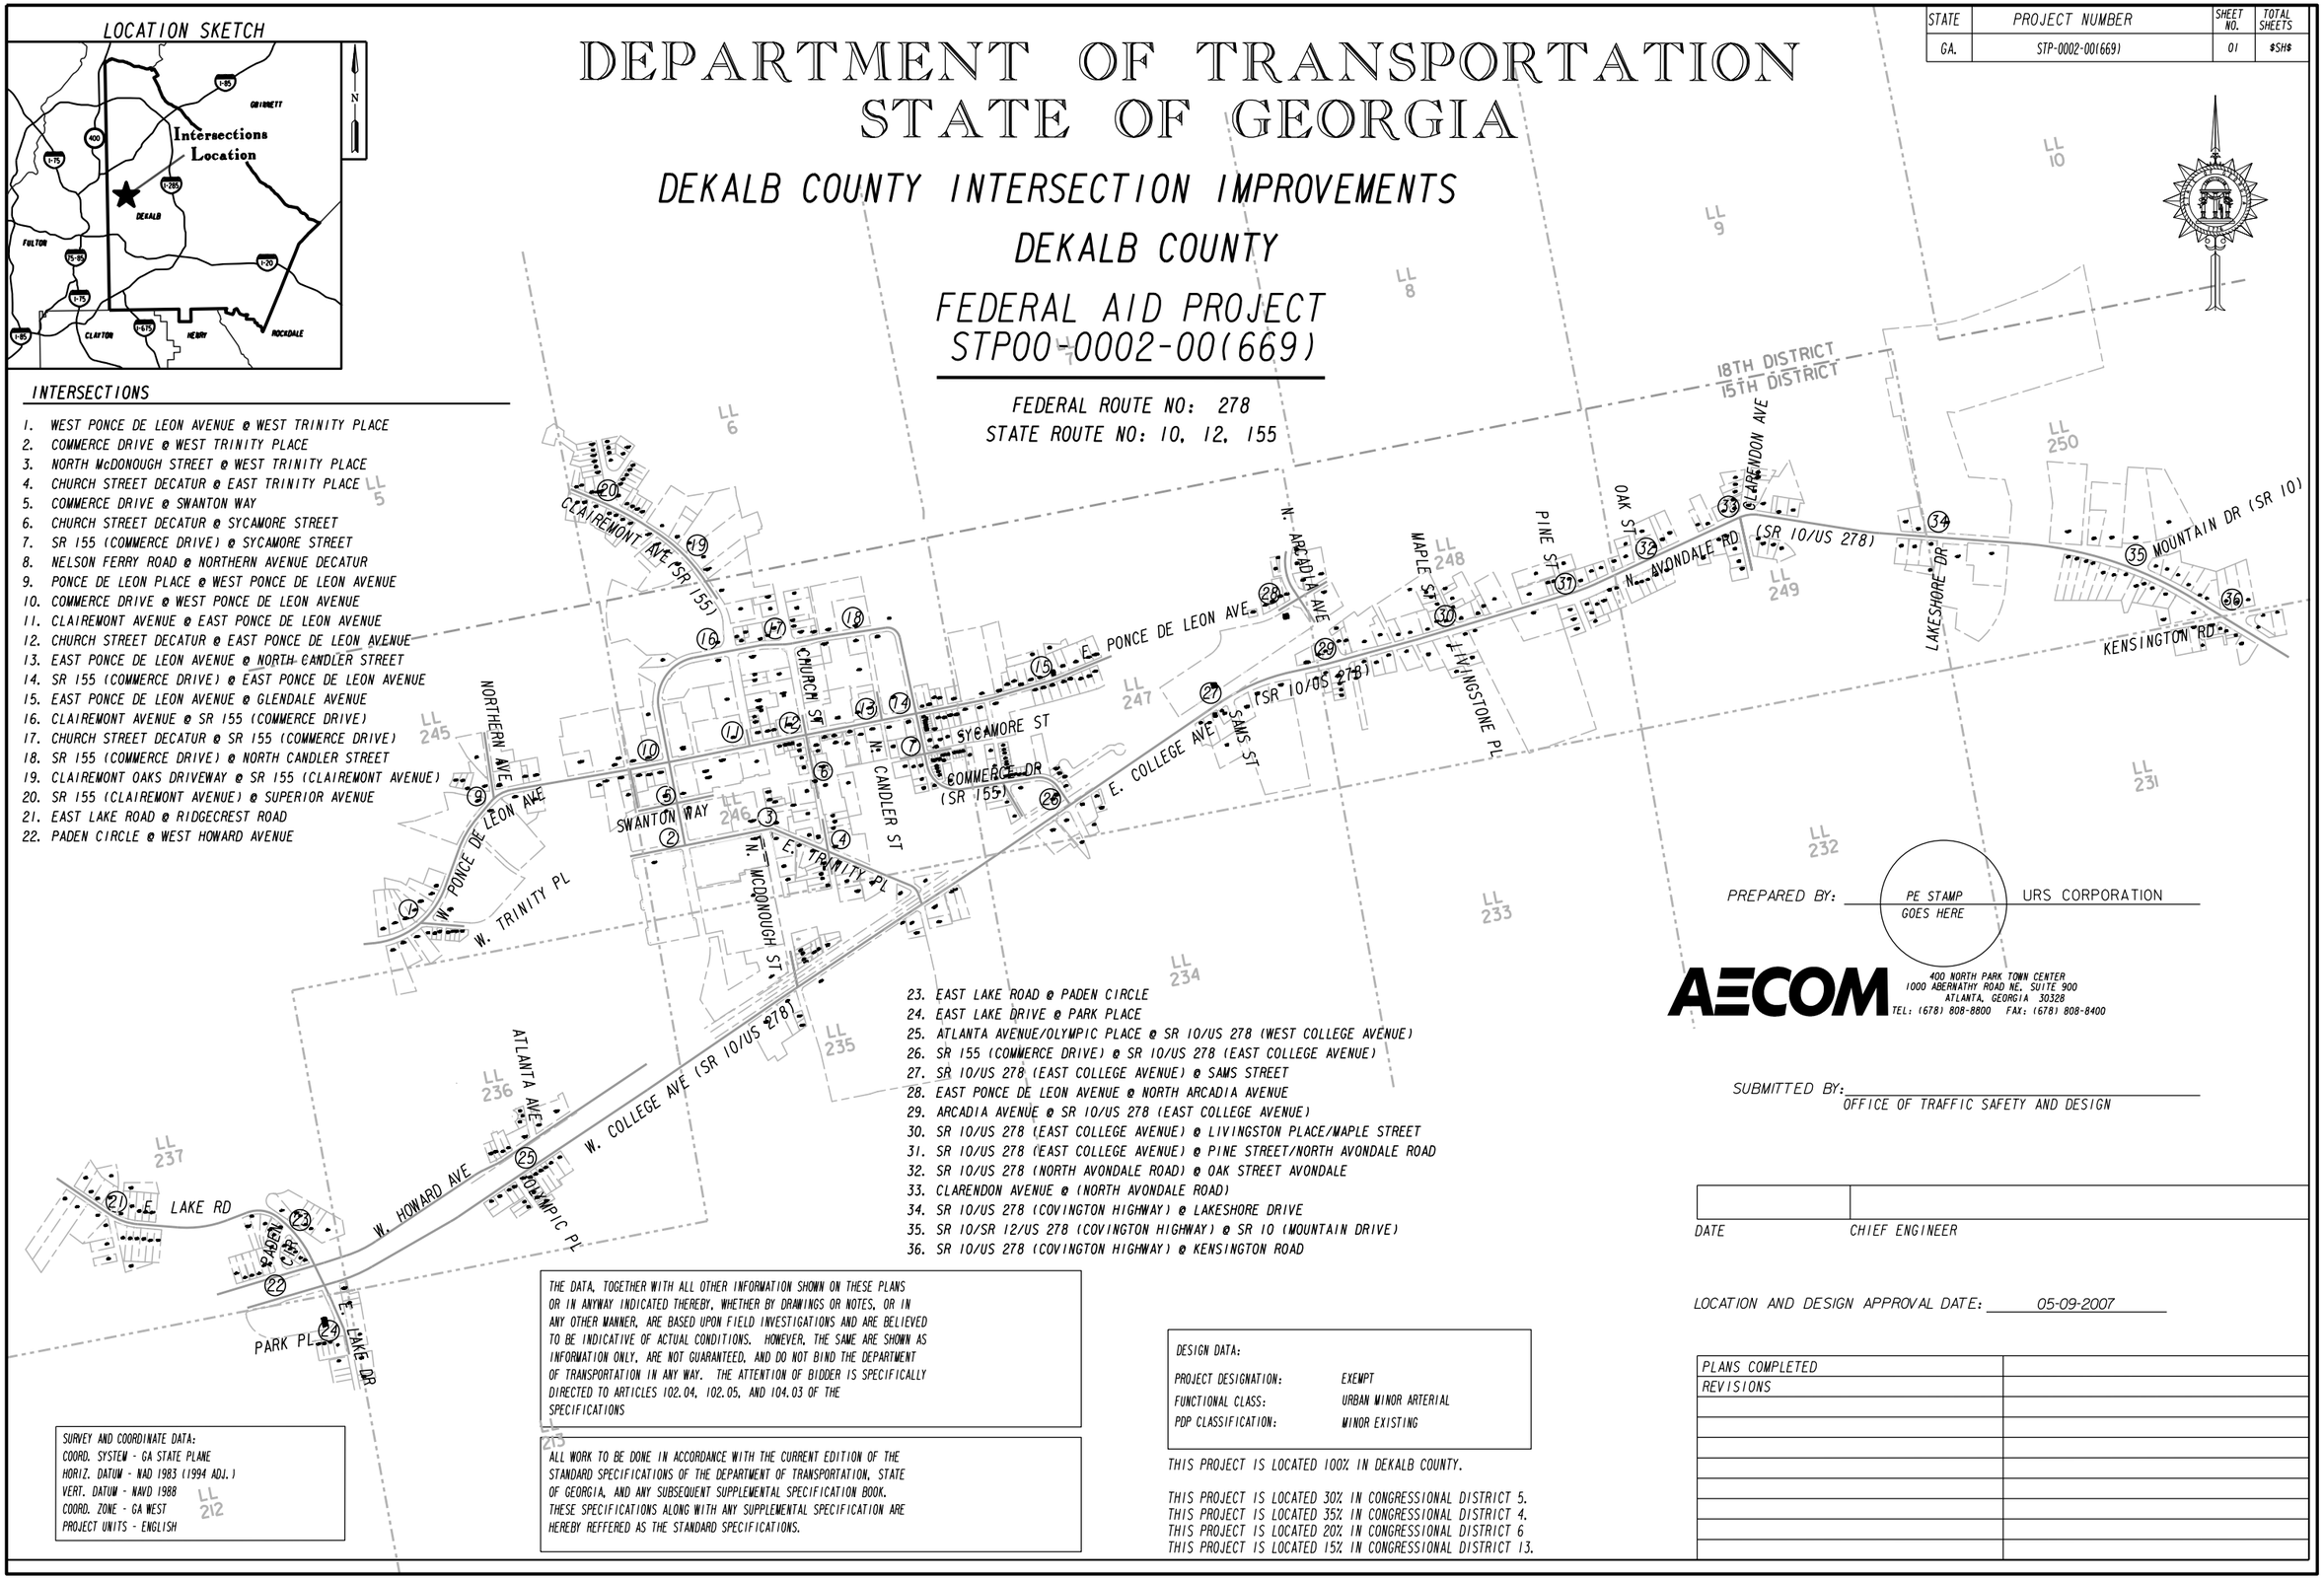

PREPARED BY: PE STAMP GOES HERE URS CORPORATION

AECOM
400 NORTH PARK TOWN CENTER
1000 ABERNATHY ROAD NE, SUITE 900
ATLANTA, GEORGIA 30328
TEL: (678) 808-8800 FAX: (678) 808-8400

SUBMITTED BY: _____
OFFICE OF TRAFFIC SAFETY AND DESIGN

DATE	CHIEF ENGINEER

LOCATION AND DESIGN APPROVAL DATE: 05-09-2007

PLANS COMPLETED	
REVISIONS	

THE DATA, TOGETHER WITH ALL OTHER INFORMATION SHOWN ON THESE PLANS OR IN ANYWAY INDICATED THEREBY, WHETHER BY DRAWINGS OR NOTES, OR IN ANY OTHER MANNER, ARE BASED UPON FIELD INVESTIGATIONS AND ARE BELIEVED TO BE INDICATIVE OF ACTUAL CONDITIONS. HOWEVER, THE SAME ARE SHOWN AS INFORMATION ONLY, ARE NOT GUARANTEED, AND DO NOT BIND THE DEPARTMENT OF TRANSPORTATION IN ANY WAY. THE ATTENTION OF BIDDER IS SPECIFICALLY DIRECTED TO ARTICLES 102.04, 102.05, AND 104.03 OF THE SPECIFICATIONS

ALL WORK TO BE DONE IN ACCORDANCE WITH THE CURRENT EDITION OF THE STANDARD SPECIFICATIONS OF THE DEPARTMENT OF TRANSPORTATION, STATE OF GEORGIA, AND ANY SUBSEQUENT SUPPLEMENTAL SPECIFICATION BOOK. THESE SPECIFICATIONS ALONG WITH ANY SUPPLEMENTAL SPECIFICATION ARE HEREBY REFFERED AS THE STANDARD SPECIFICATIONS.

SURVEY AND COORDINATE DATA:
COORD. SYSTEM - GA STATE PLANE
HORIZ. DATUM - NAD 1983 (1994 ADJ.)
VERT. DATUM - NAVD 1988
COORD. ZONE - GA WEST
PROJECT UNITS - ENGLISH

DESIGN DATA:

PROJECT DESIGNATION:	EXEMPT
FUNCTIONAL CLASS:	URBAN MINOR ARTERIAL
PDP CLASSIFICATION:	MINOR EXISTING

THIS PROJECT IS LOCATED 100% IN DEKALB COUNTY.

THIS PROJECT IS LOCATED 30% IN CONGRESSIONAL DISTRICT 5.
THIS PROJECT IS LOCATED 35% IN CONGRESSIONAL DISTRICT 4.
THIS PROJECT IS LOCATED 20% IN CONGRESSIONAL DISTRICT 6
THIS PROJECT IS LOCATED 15% IN CONGRESSIONAL DISTRICT 13.