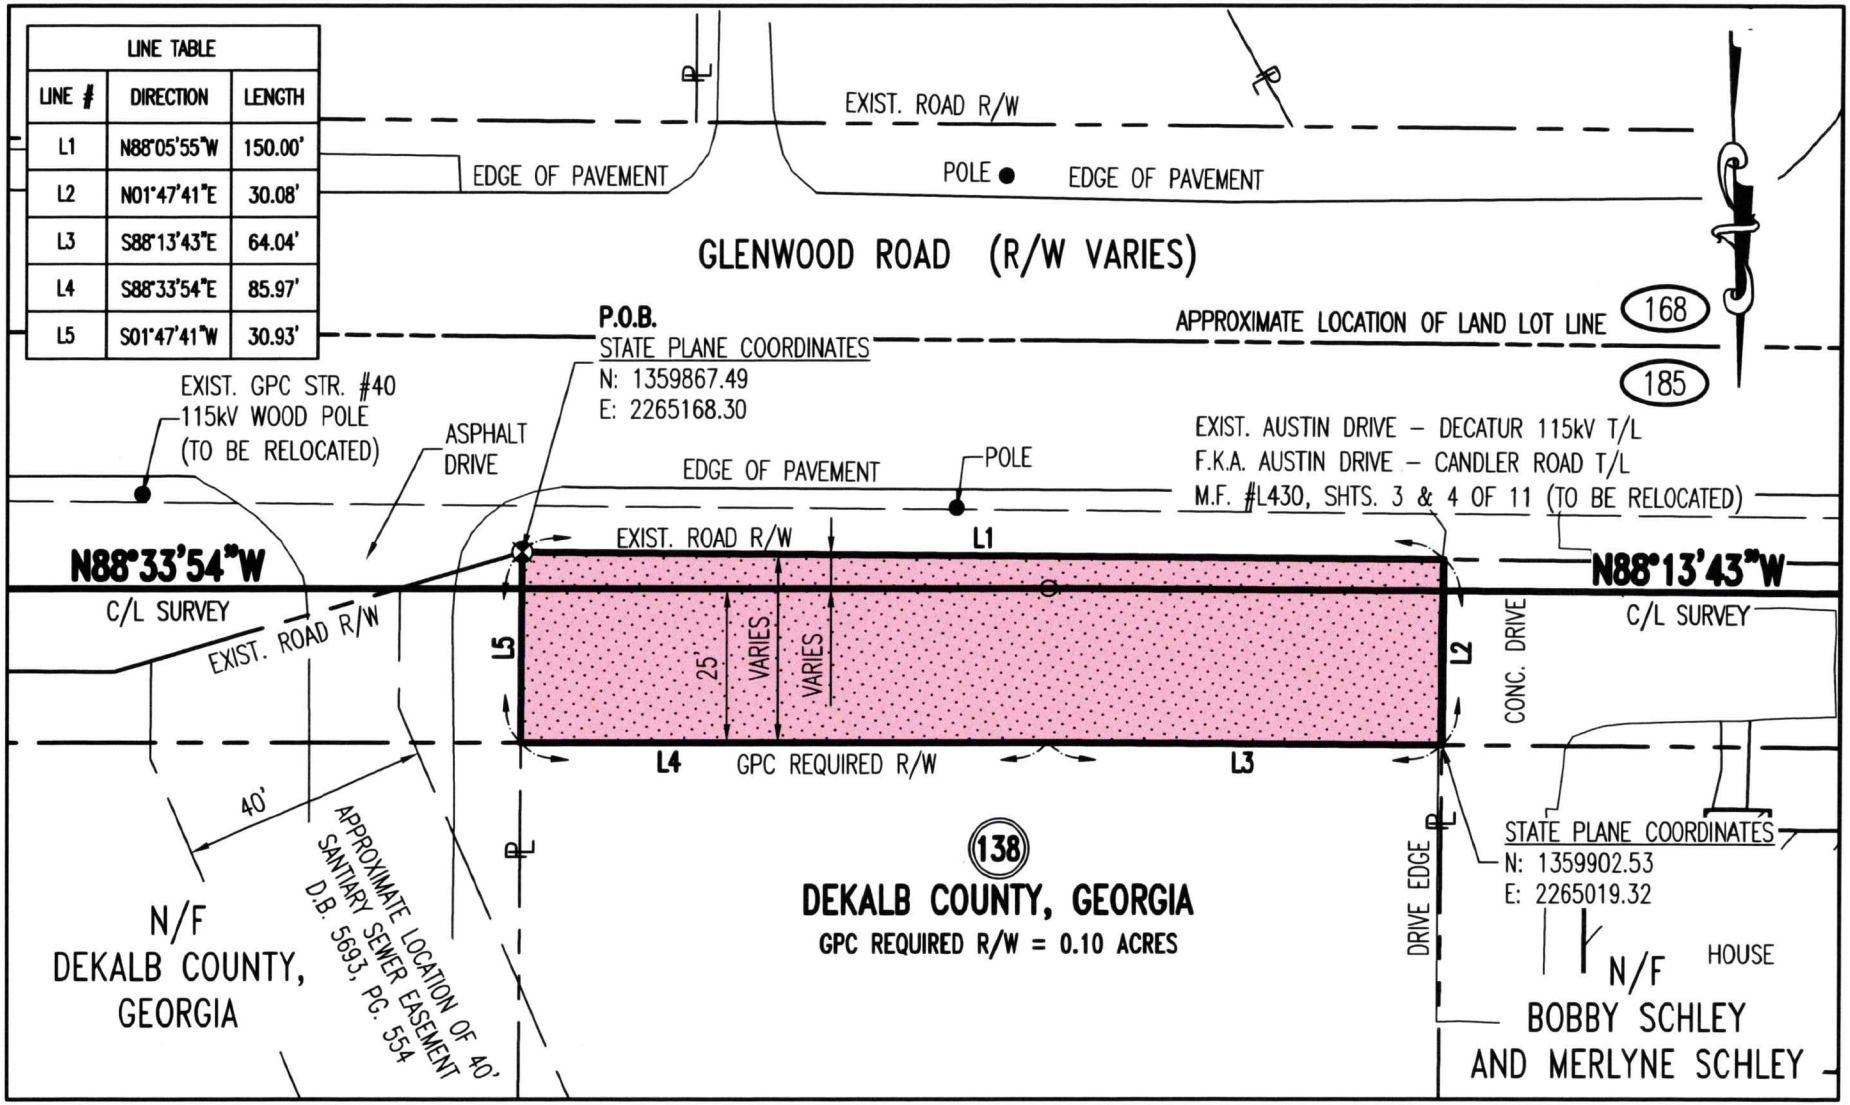

REFERENCE: GPC M.F. #P454-8, SHEET 9 OF 11

GEORGIA POWER COMPANY - LAND DEPARTMENT

COORDINATE DATUM: NAD83(2011), GEORGIA STATE PLANE WEST ZONE

SYMBOL LEGEND

- IRON PIN SET
- IRON PIN FOUND
- ROW MARKER
- GPC R/W MONUMENT
- QUITCLAIMED R/W
- EXISTING POLE
- POINT OF BEGINNING (POB)
- POC= POINT OF COMMENCEMENT
- GPC REQUIRED R/W
- GPC EXISTING R/W

PARCEL No. 138

AUSTIN DRIVE – DECATUR 115kV TRANSMISSION LINE
(AUSTIN DRIVE SUBSTATION TO OLD HICKORY SUBSTATION)

CROSSING THE PROPERTY OF

DEKALB COUNTY, GEORGIA

LAND LOT 185, 15TH DISTRICT, DEKALB COUNTY, GEORGIA

DATE:	07/31/2019
SCALE:	1" = 30'
DRAWN BY:	SNA/TDP

EXHIBIT A

SHT 1 OF 1