# TRAFFIC CALMING DISTRICT 24-15-00

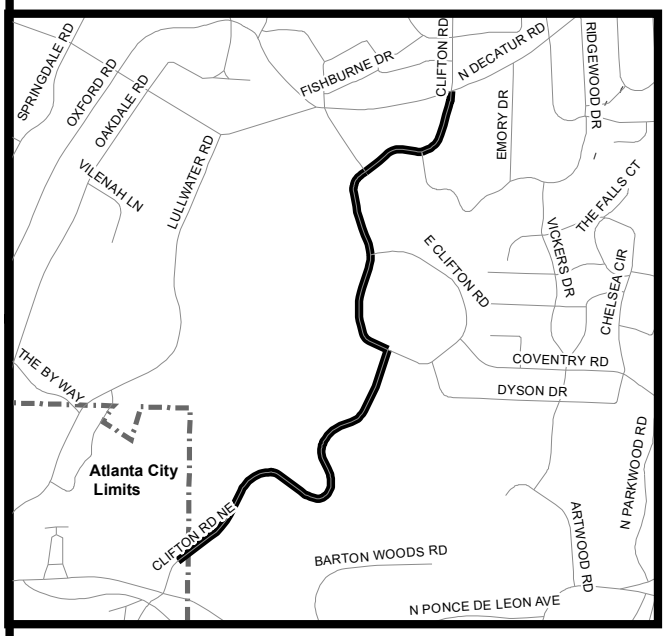


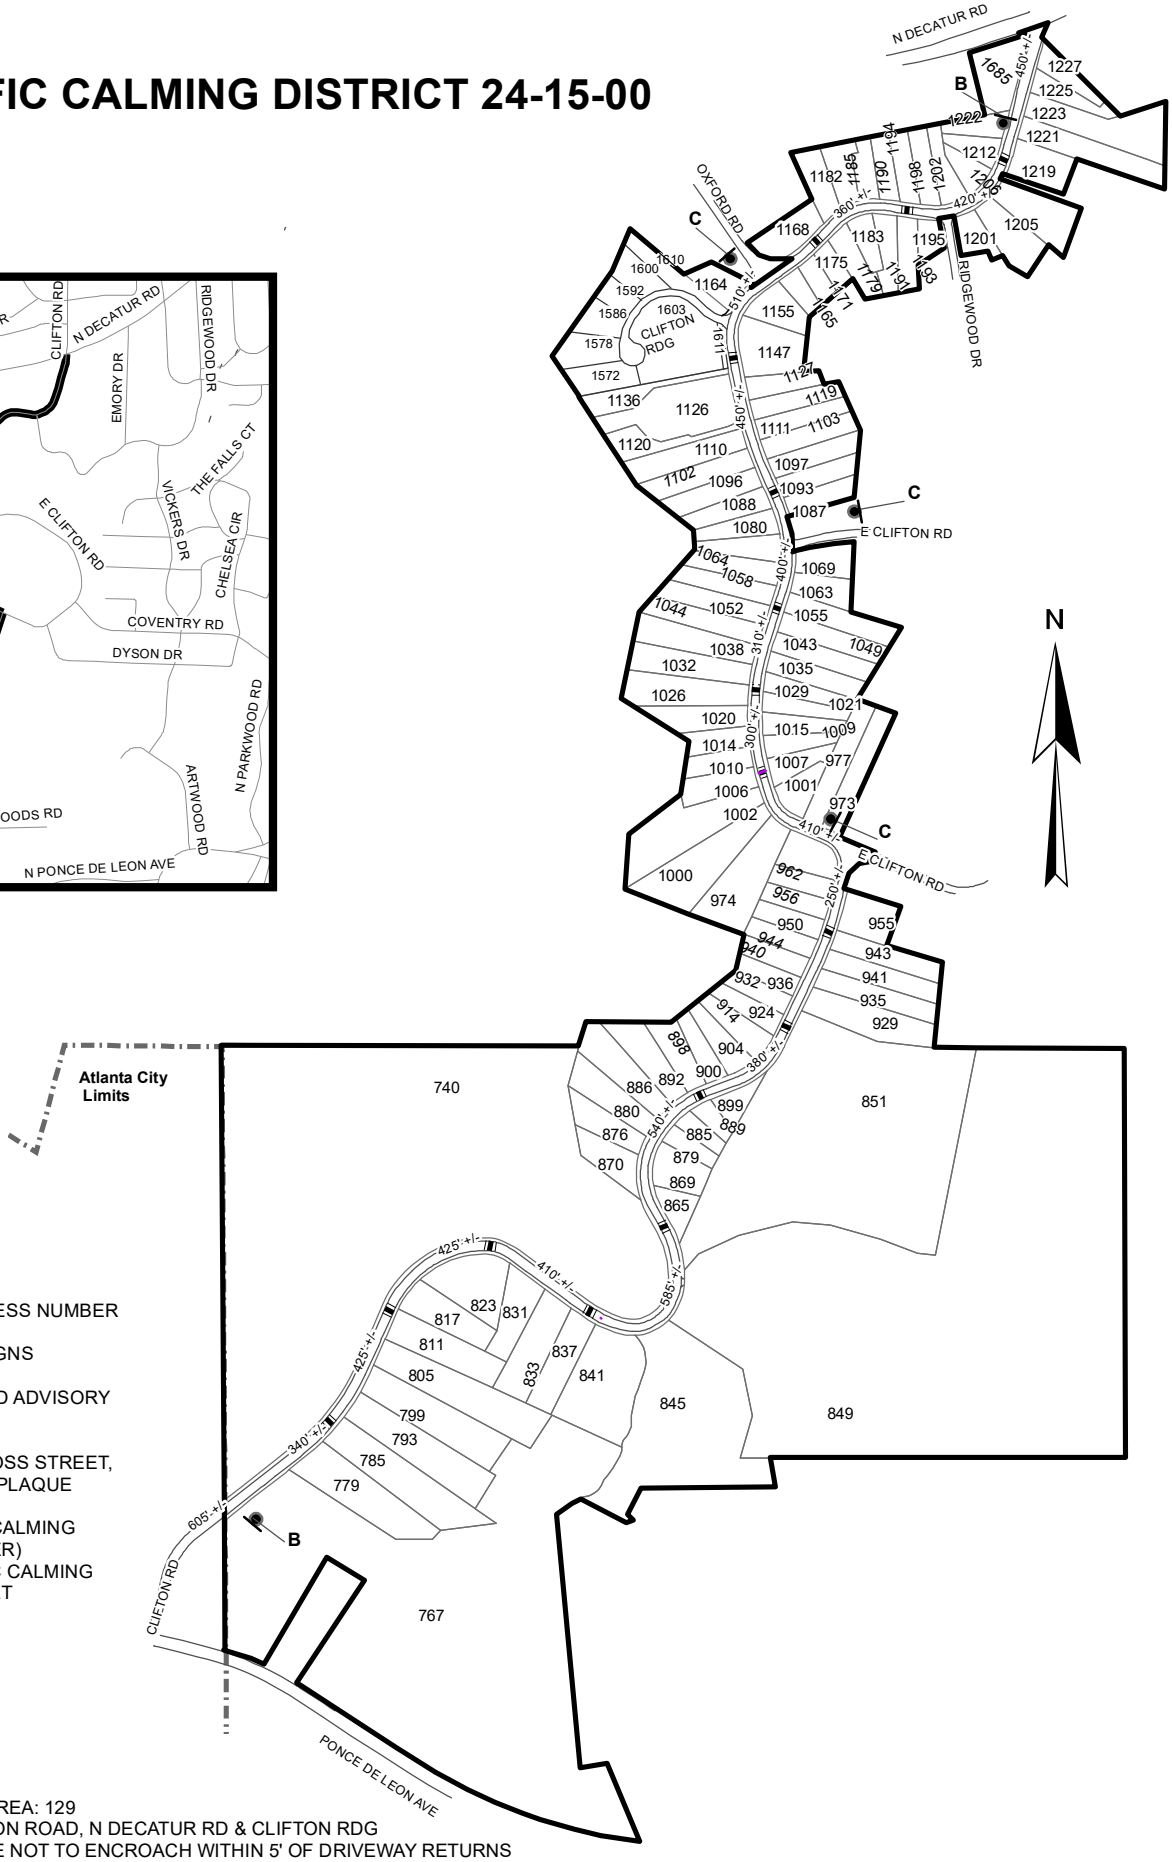


LEGEND

- AFFECTED AREA
- SPEED TABLES (16)
- 123 PARCEL BOUNDARY AND ADDRESS NUMBER
- A TRAFFIC CALMING DISTRICT SIGNS
- B SPEED HUMPS AHEAD SIGN AND ADVISORY 15 MPH SPEED PLAQUE
- C SPEED HUMP AHEAD SIGN, CROSS STREET, AND ADVISORY 15 MPH SPEED PLAQUE
- 123' +/- DISTANCE BETWEEN TRAFFIC CALMING MEASURES (CENTER TO CENTER) & DISTANCE BETWEEN TRAFFIC CALMING MEASURES AND END OF STREET

NOTES:
1] NUMBER OF PARCELS IN AFFECTED AREA: 129
2] STREET(S) IN AFFECTED AREA: CLIFTON ROAD, N DECATUR RD & CLIFTON RDG
3] EDGE OF TRAFFIC CALMING MEASURE NOT TO ENCROACH WITHIN 5' OF DRIVEWAY RETURNS

| | | | |
|---|---|---|---|
| DEKALB COUNTY<br>TRANSPORTATION DIVISION<br>TRAFFIC CALMING SECTION | DRAWN BY: AE<br>REVIEWED BY:<br>REVIEWED BY: AE<br>REVIEWED BY: | SCALE: N.T.S.<br>DATE: 11/19/2024 | CLIFTON ROAD<br>DIST: 15TH & 18TH LAND LOT: 243 & 3<br>COMMISSION DISTRICTS: 2 & 6 |