TRAFFIC CALMING DISTRICT 23-15-00

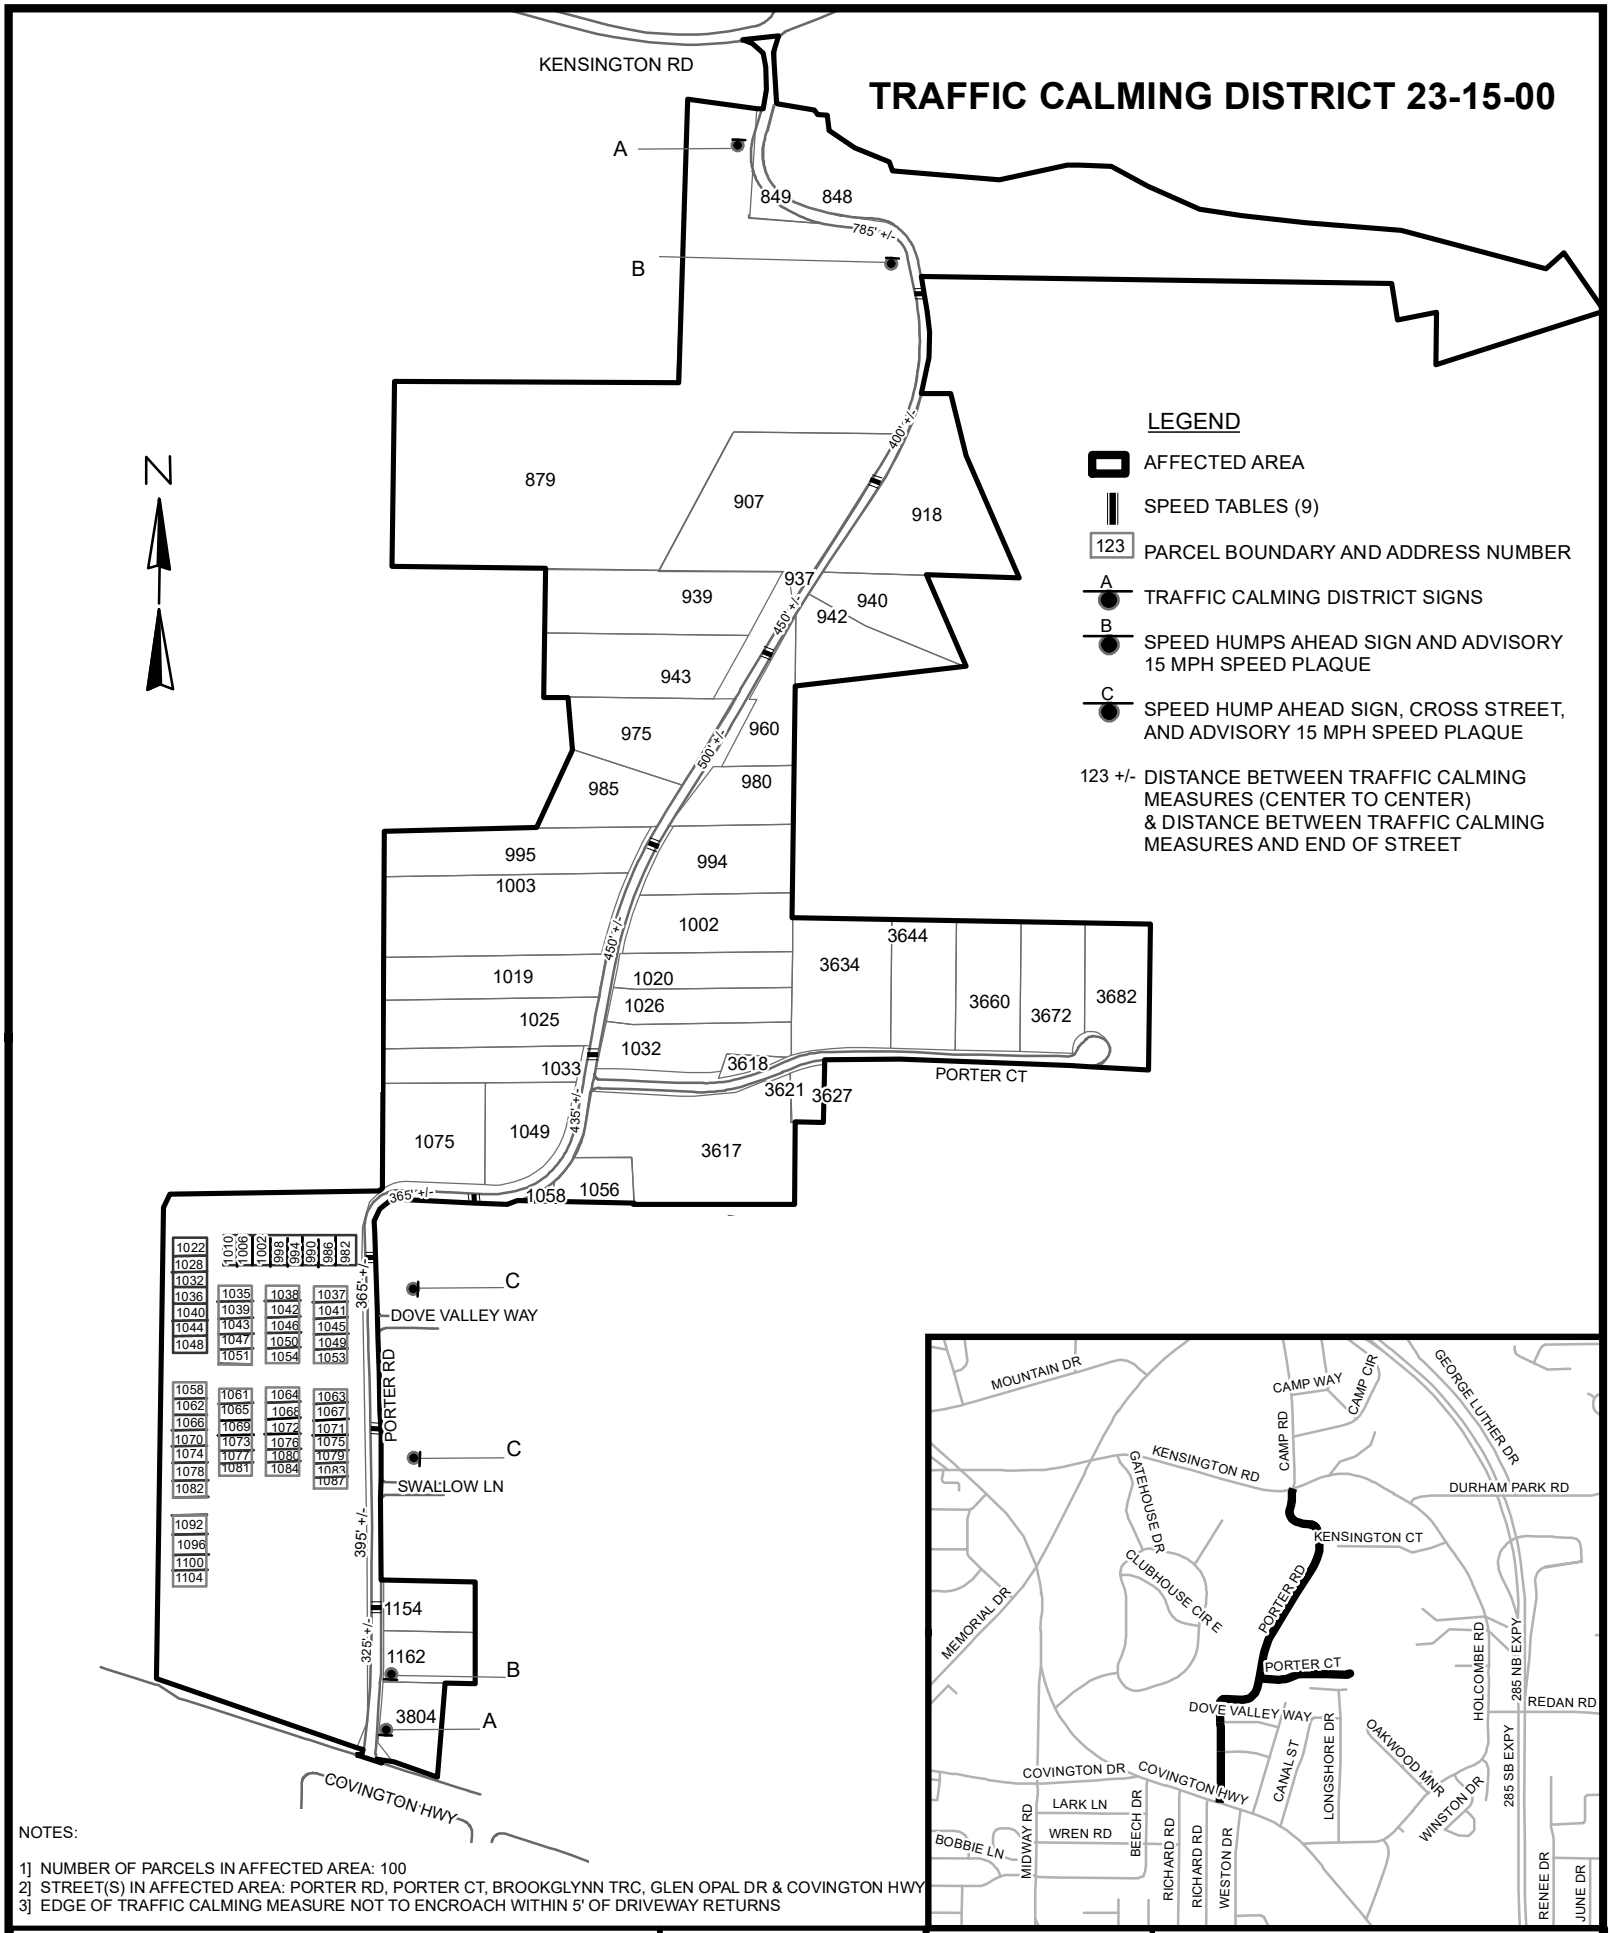

NOTES:

1] NUMBER OF PARCELS IN AFFECTED AREA: 100
2] STREET(S) IN AFFECTED AREA: PORTER RD, PORTER CT, BROOKGLYNN TRC, GLEN OPAL DR & COVINGTON HWY
3] EDGE OF TRAFFIC CALMING MEASURE NOT TO ENCROACH WITHIN 5' OF DRIVEWAY RETURNS

DEKALB COUNTY TRANSPORTATION DIVISION TRAFFIC CALMING SECTION	DRAWN BY: AE REVIEWED BY: AE REVIEWED BY: REVIEWED BY:	SCALE: N.T.S. Date: 3/14/2023	PORTER ROAD DIST: 15 TH LAND LOT: 219, 220 &229 COMMISSION DISTRICTS: 3, 5, 6 & 7