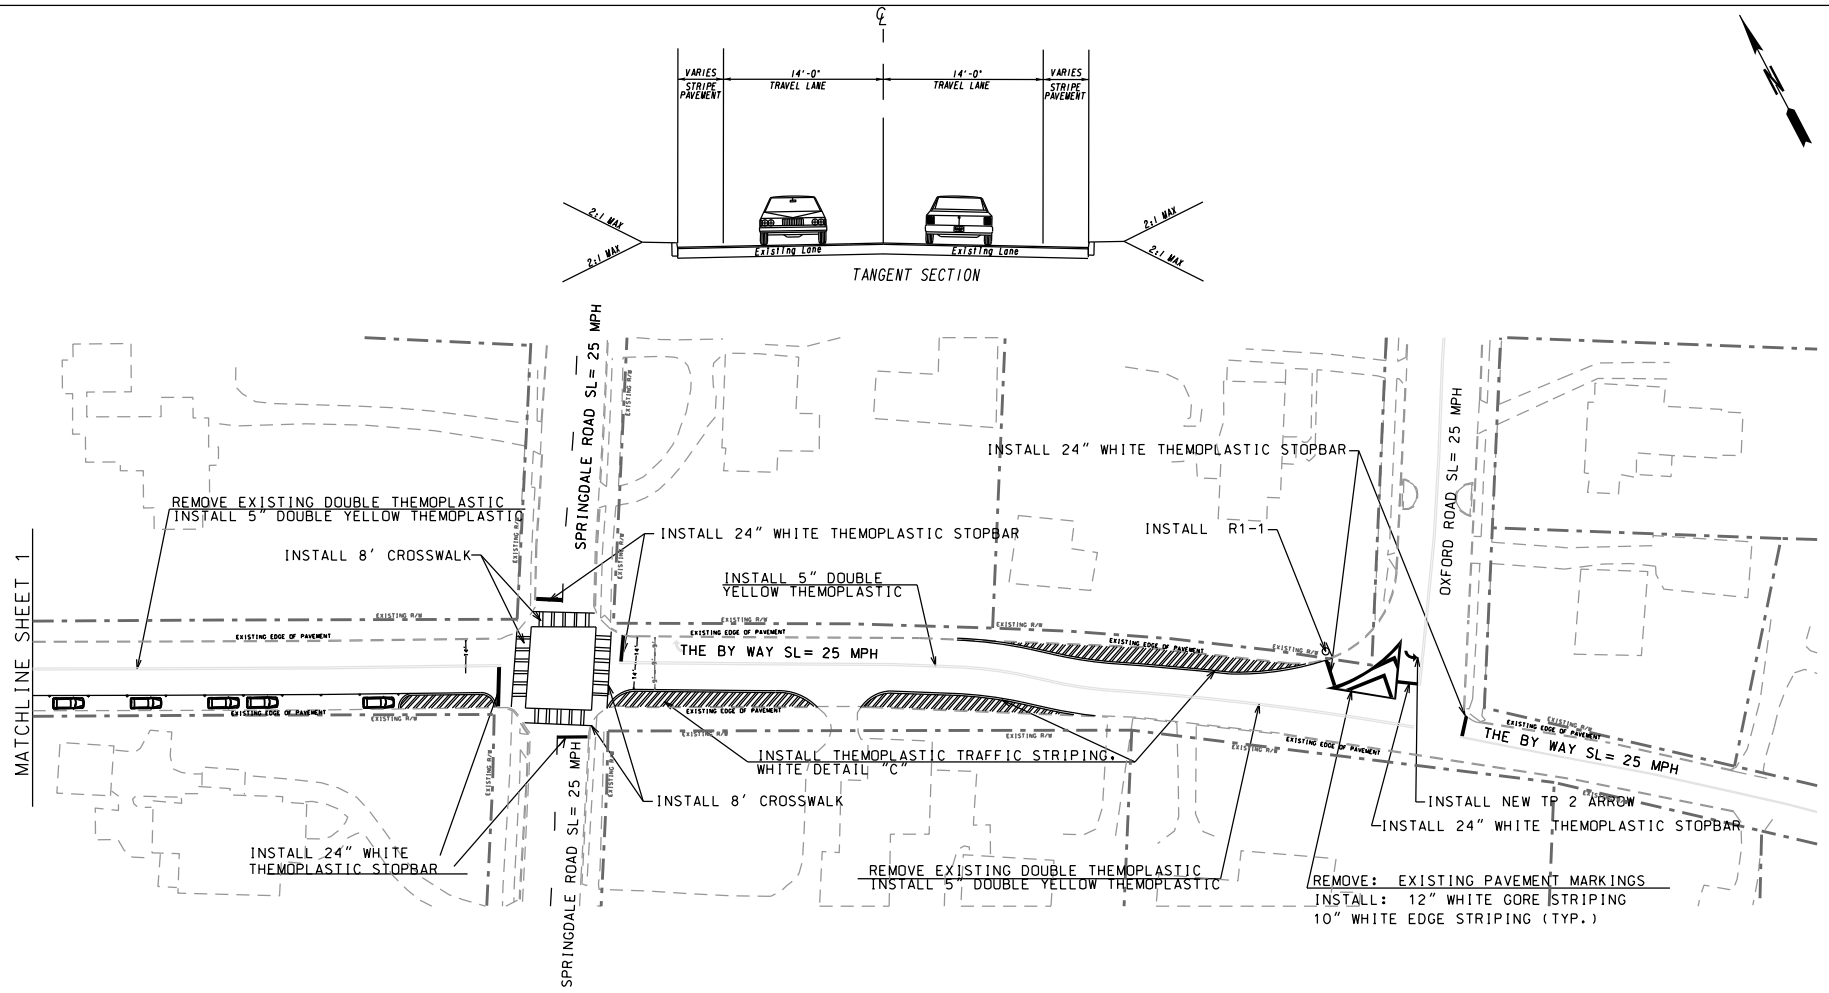

DEKALB COUNTY
TRANSPORTATION DIVISION
TRAFFIC CALMING SECTION

DRAWN BY: AE	APPROVED:
REVIEWED BY: PGK	SCALE: N.T.S
REVIEWED BY:	
REVIEWED BY:	DATE: 4/11/2017

THE BY WAY
DIST: 18TH LAND LOT: 1 & 2
COMMISSION DISTRICTS: 2 & 8

DRAWING NO.
3 OF 3