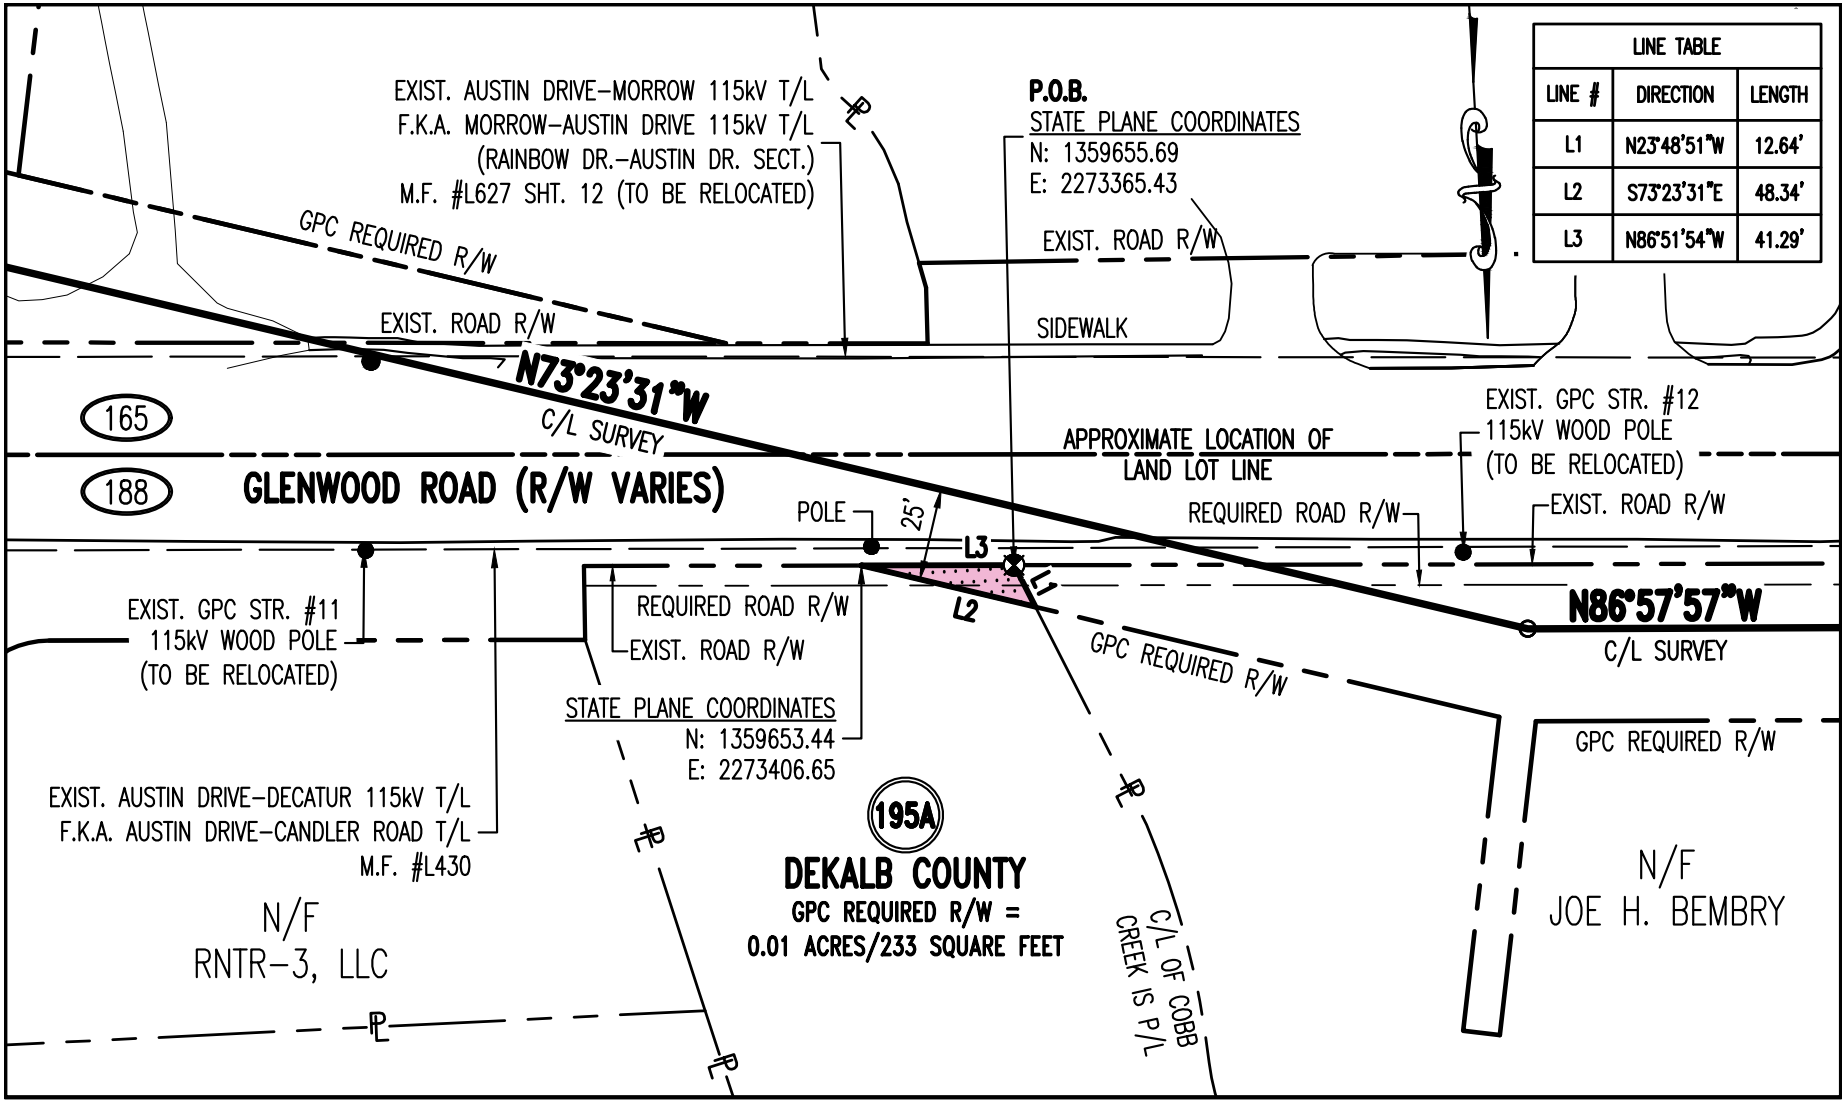

LINE TABLE		
LINE #	DIRECTION	LENGTH
L1	N23°48'51"W	12.64'
L2	S73°23'31"E	48.34'
L3	N86°51'54"W	41.29'

REFERENCE: GPC Map File #P468-2 (SHEET 3 OF 21)

GEORGIA POWER COMPANY - LAND DEPARTMENT

COORDINATE DATUM: NAD83(2011), GEORGIA STATE PLANE WEST ZONE

SYMBOL LEGEND

- IRON PIN SET
- IRON PIN FOUND
- ROW MARKER
- GPC R/W MONUMENT
- QUITCLAIMED R/W
- EXISTING POLE
- POINT OF BEGINNING (POB)
- POC= POINT OF COMMENCEMENT
- GPC REQUIRED R/W
- GPC EXISTING R/W

PARCEL No. 195A

AUSTIN DRIVE – MORROW 115kV TRANSMISSION LINE

CROSSING THE PROPERTY OF

DEKALB COUNTY

LAND LOT 188, 15TH DISTRICT, DEKALB COUNTY, GEORGIA

DATE:	06/18/2019
SCALE:	1" = 50'
DRAWN BY:	SNA/JB

EXHIBIT A

SHT 1 OF 1